


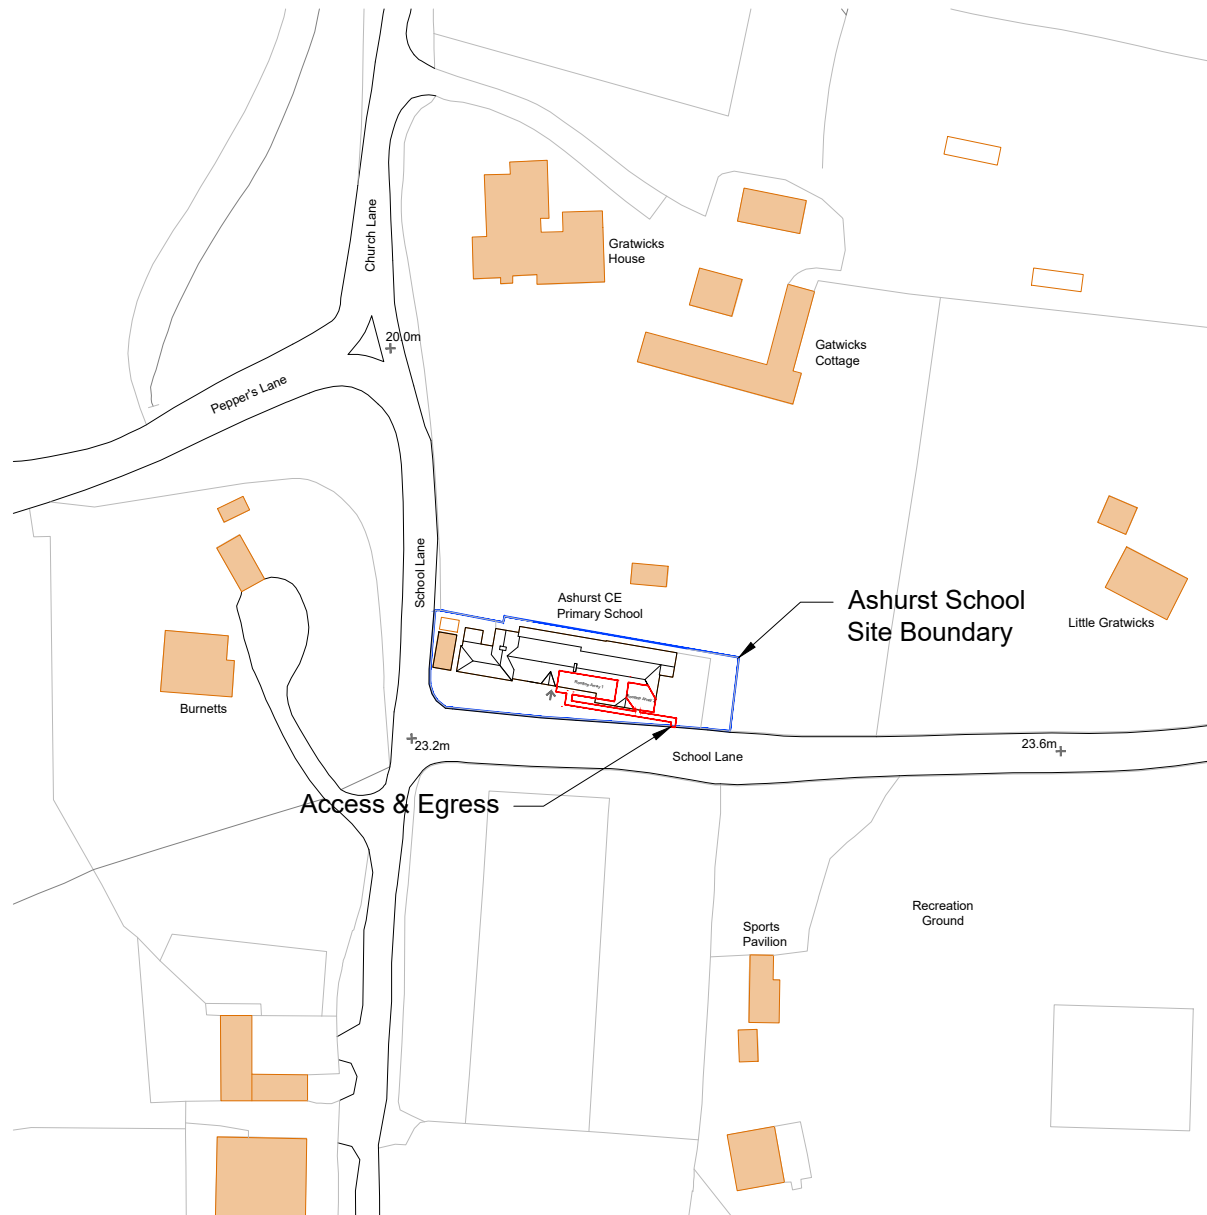

- Notes:
1. Ashurst Primary School is located to the west of Ashurst village.
 2. The proposed 6kWp project comprises of 2 No. solar PV arrays fixed to the existing roof on a rail mounted system.
 3. Rooftop Array 1: 10 panels in portrait orientation.
 4. Rooftop Array 2: 4 panels in portrait orientation.
 5. Site access and egress is from the south of the site boundary.



10m 0 10m 20m 30m 40m 50m

CLIENT:	CONSULTANT:
 DIOCESE OF CHICHESTER TO KNOW · LOVE · FOLLOW JESUS	 reenergise ReEnergise Project Limited
PROJECT: Diocese of Chichester PSDS Project Ashurst CofE Primary School	
TITLE: Site Boundaries and Location Plan	
DRAWING NUMBER: 25-8021-01/DWG-001	SCALE: 1:1250 @A4
STATUS: INFORMATION	REVISION: A