
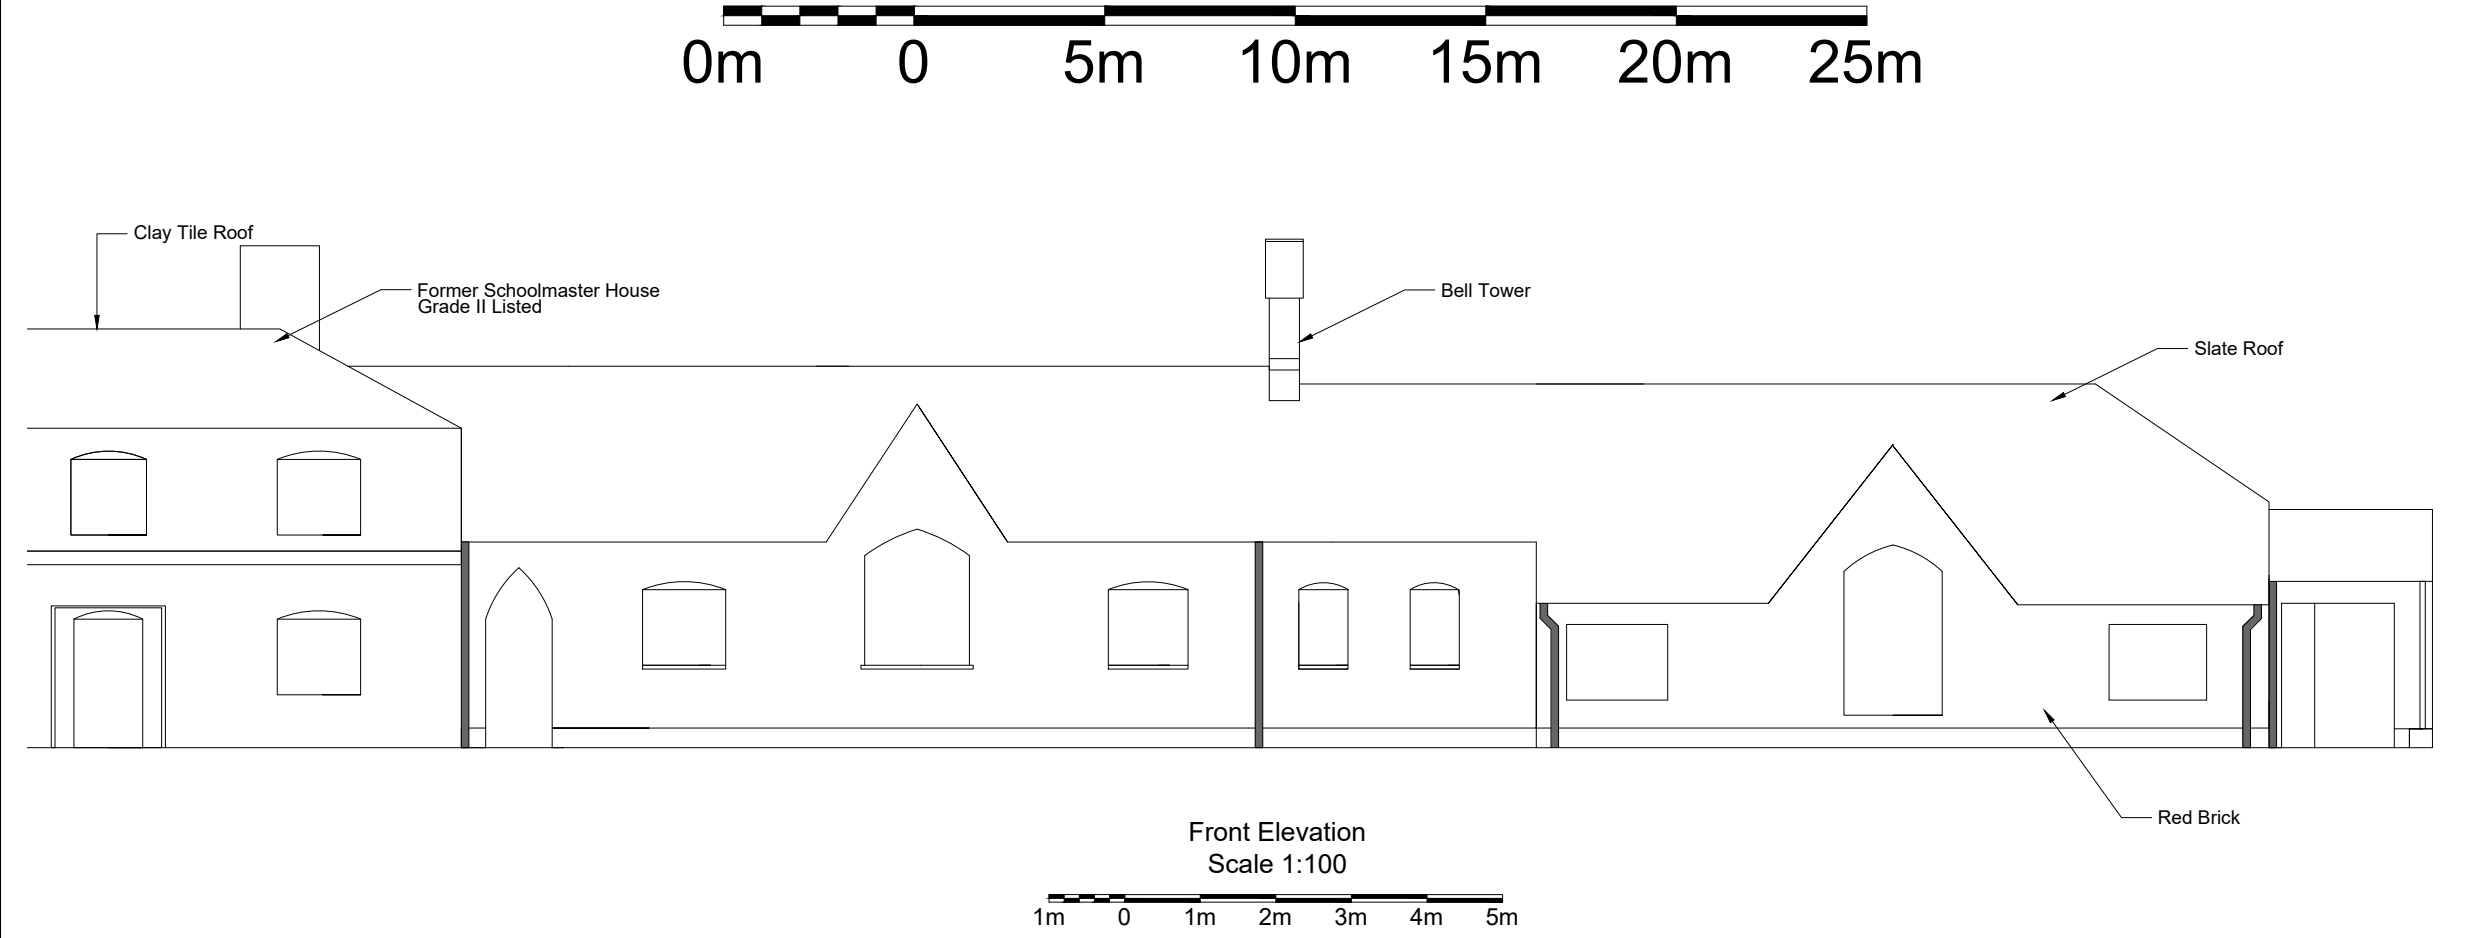


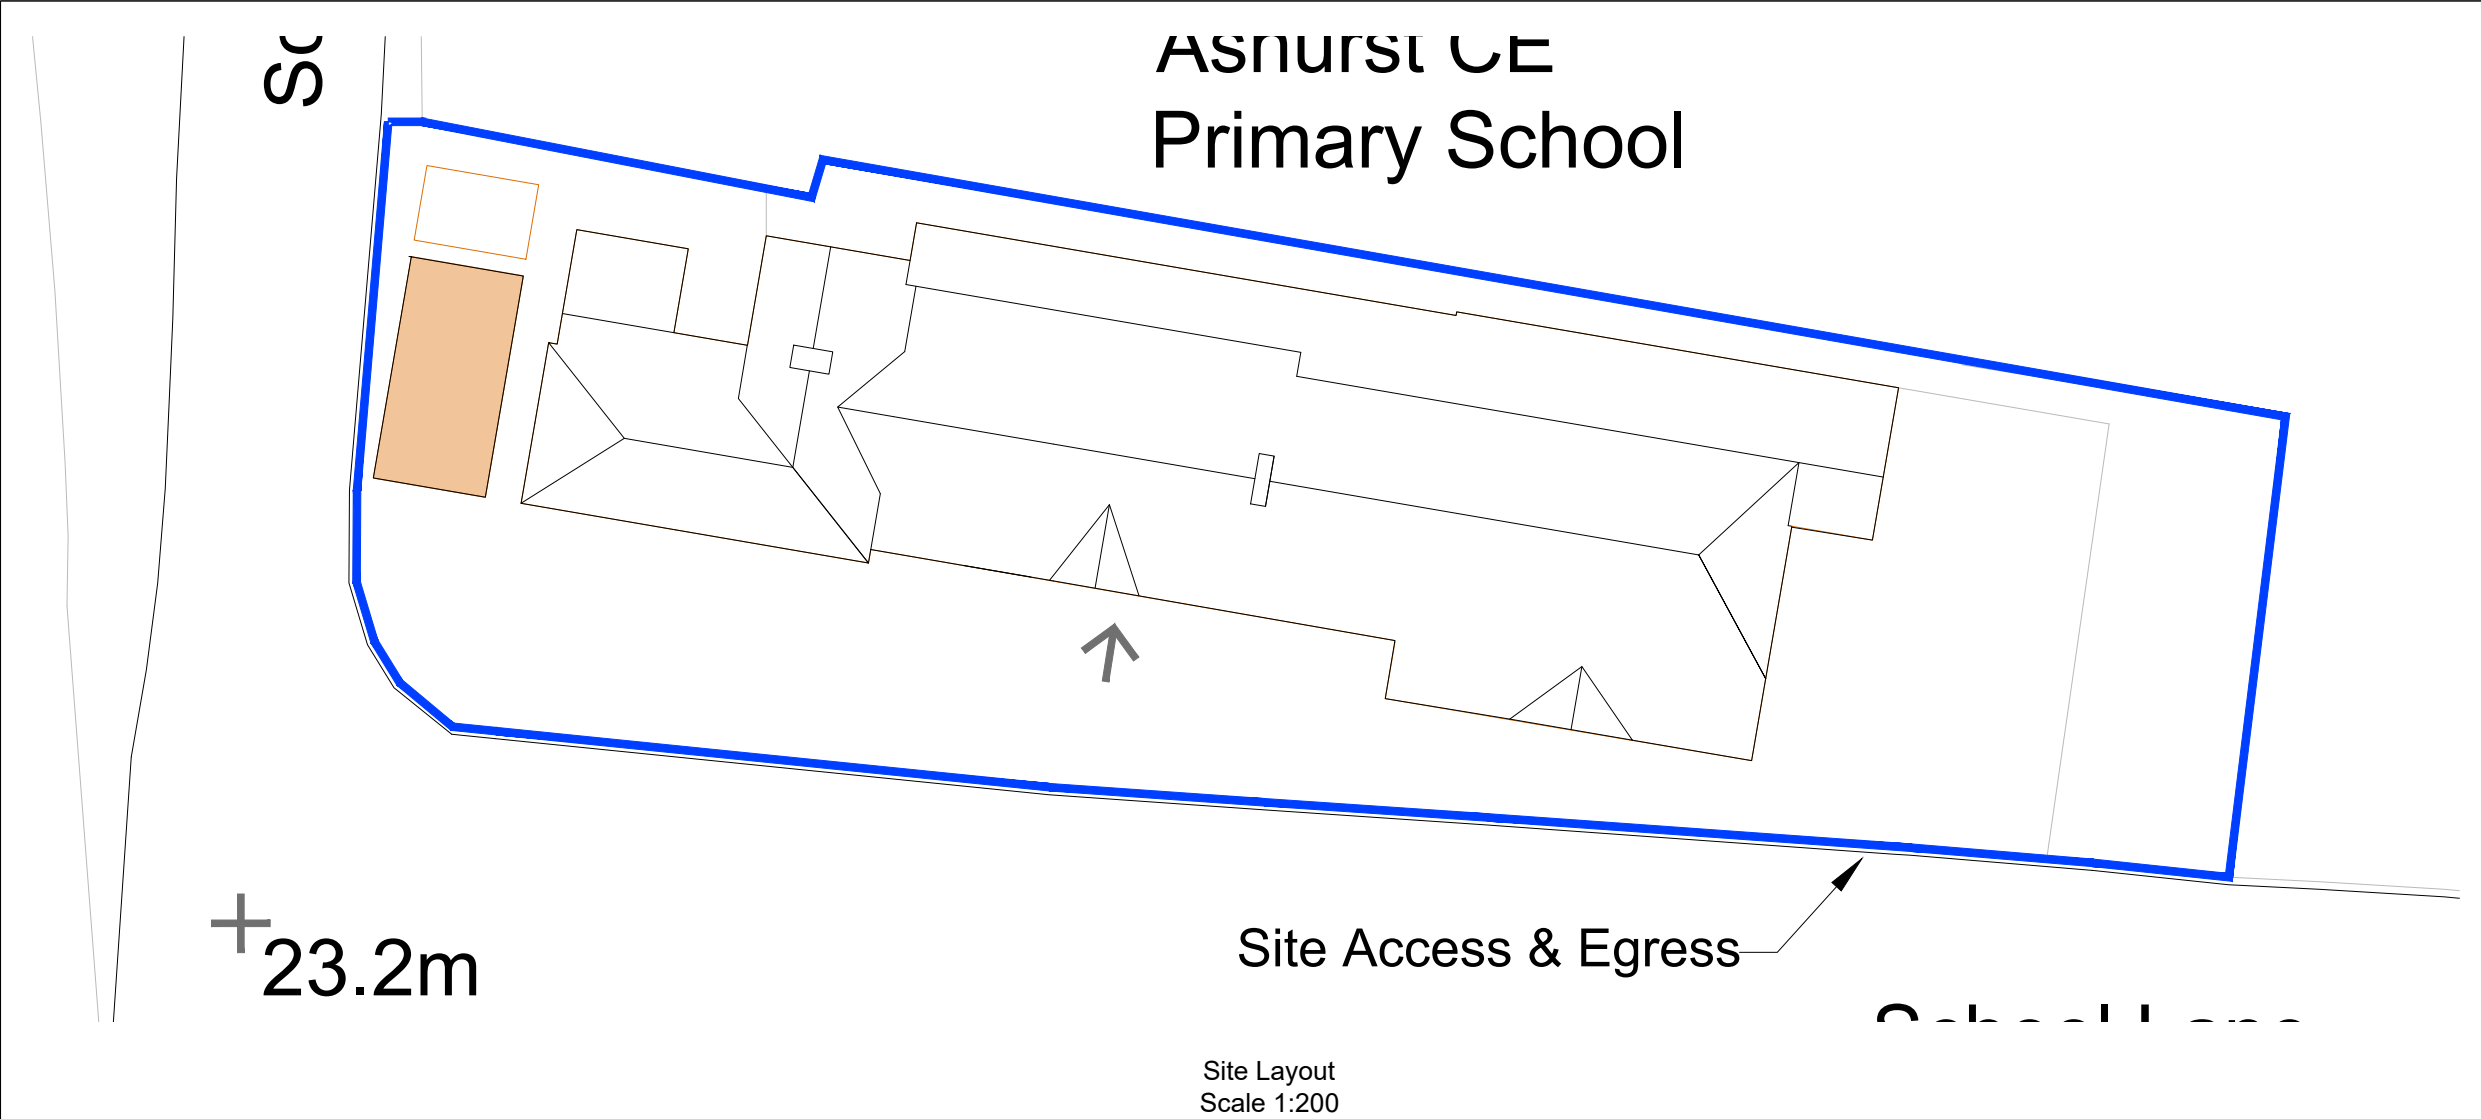

Notes: 1.	
CLIENT:  DIOCESE OF CHICHESTER TO KNOW · LOVE · FOLLOW JESUS	CONSULTANT:  reenergise ReEnergise Project Limited
PROJECT: Diocese of Chichester Solar PV Ashurst CofE Primary School	
TITLE: Layout & Elevations - Existing	
DRAWING NUMBER: 25-8021-01/DWG-002	SCALE: Various @A3
STATUS: INFORMATION	REVISION: A