
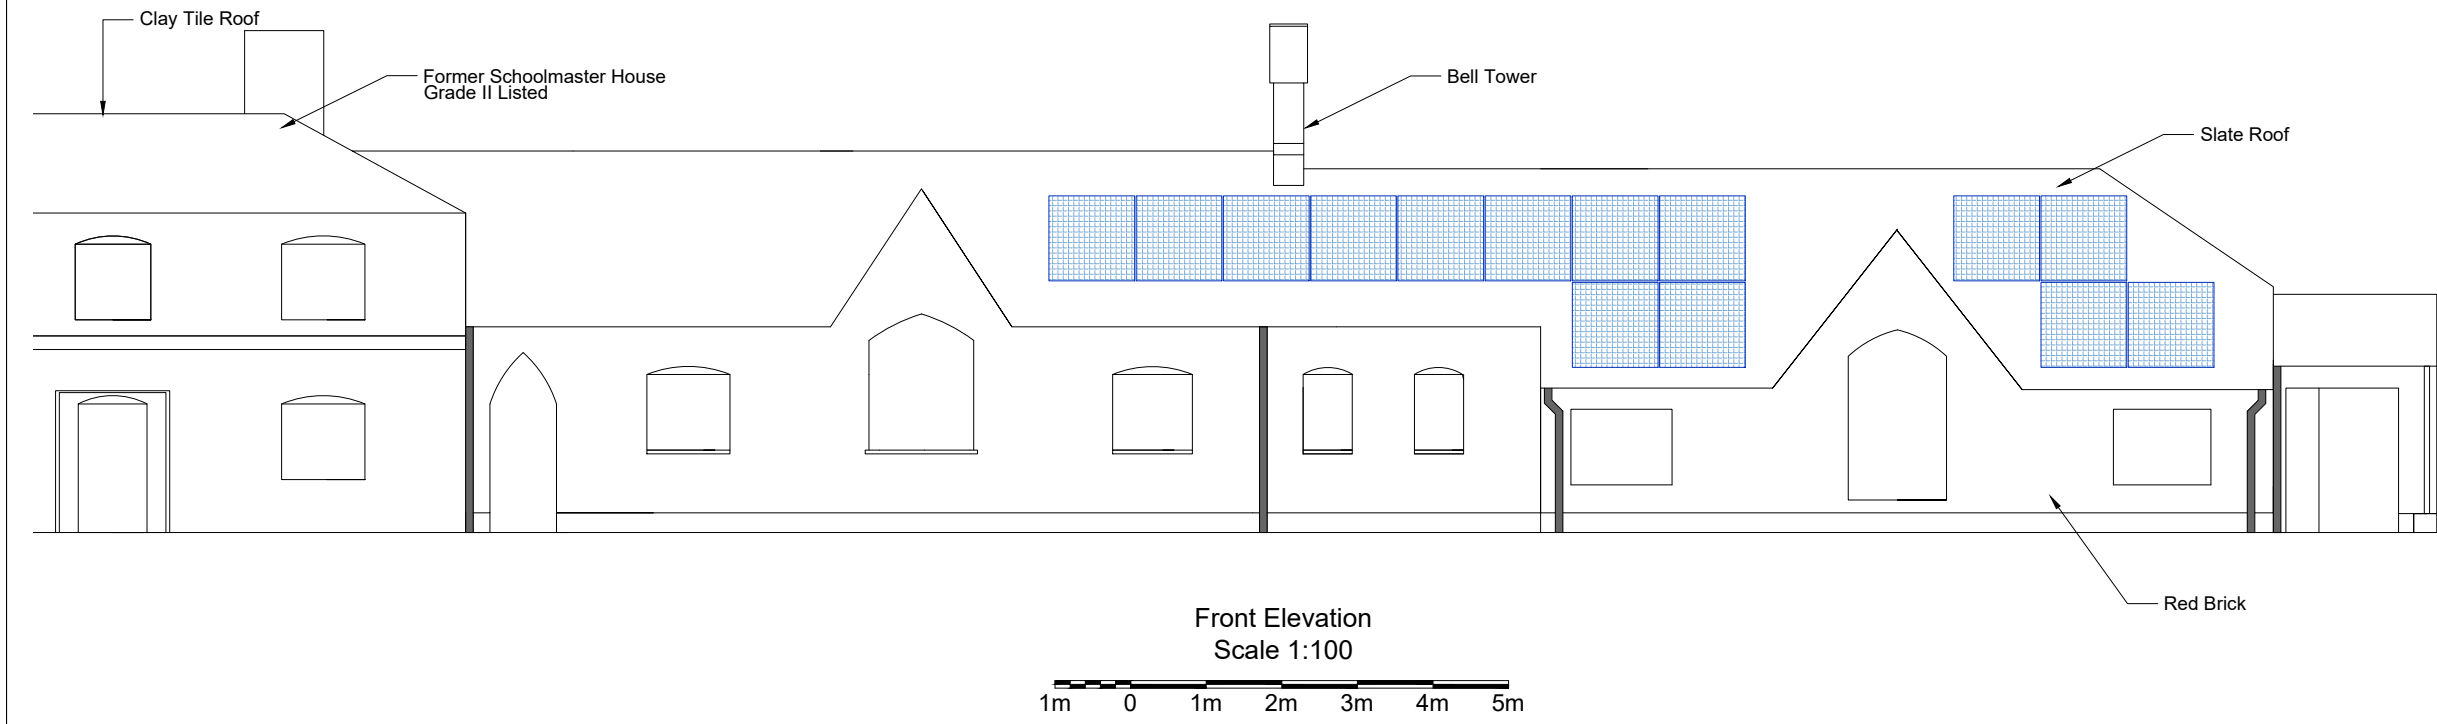


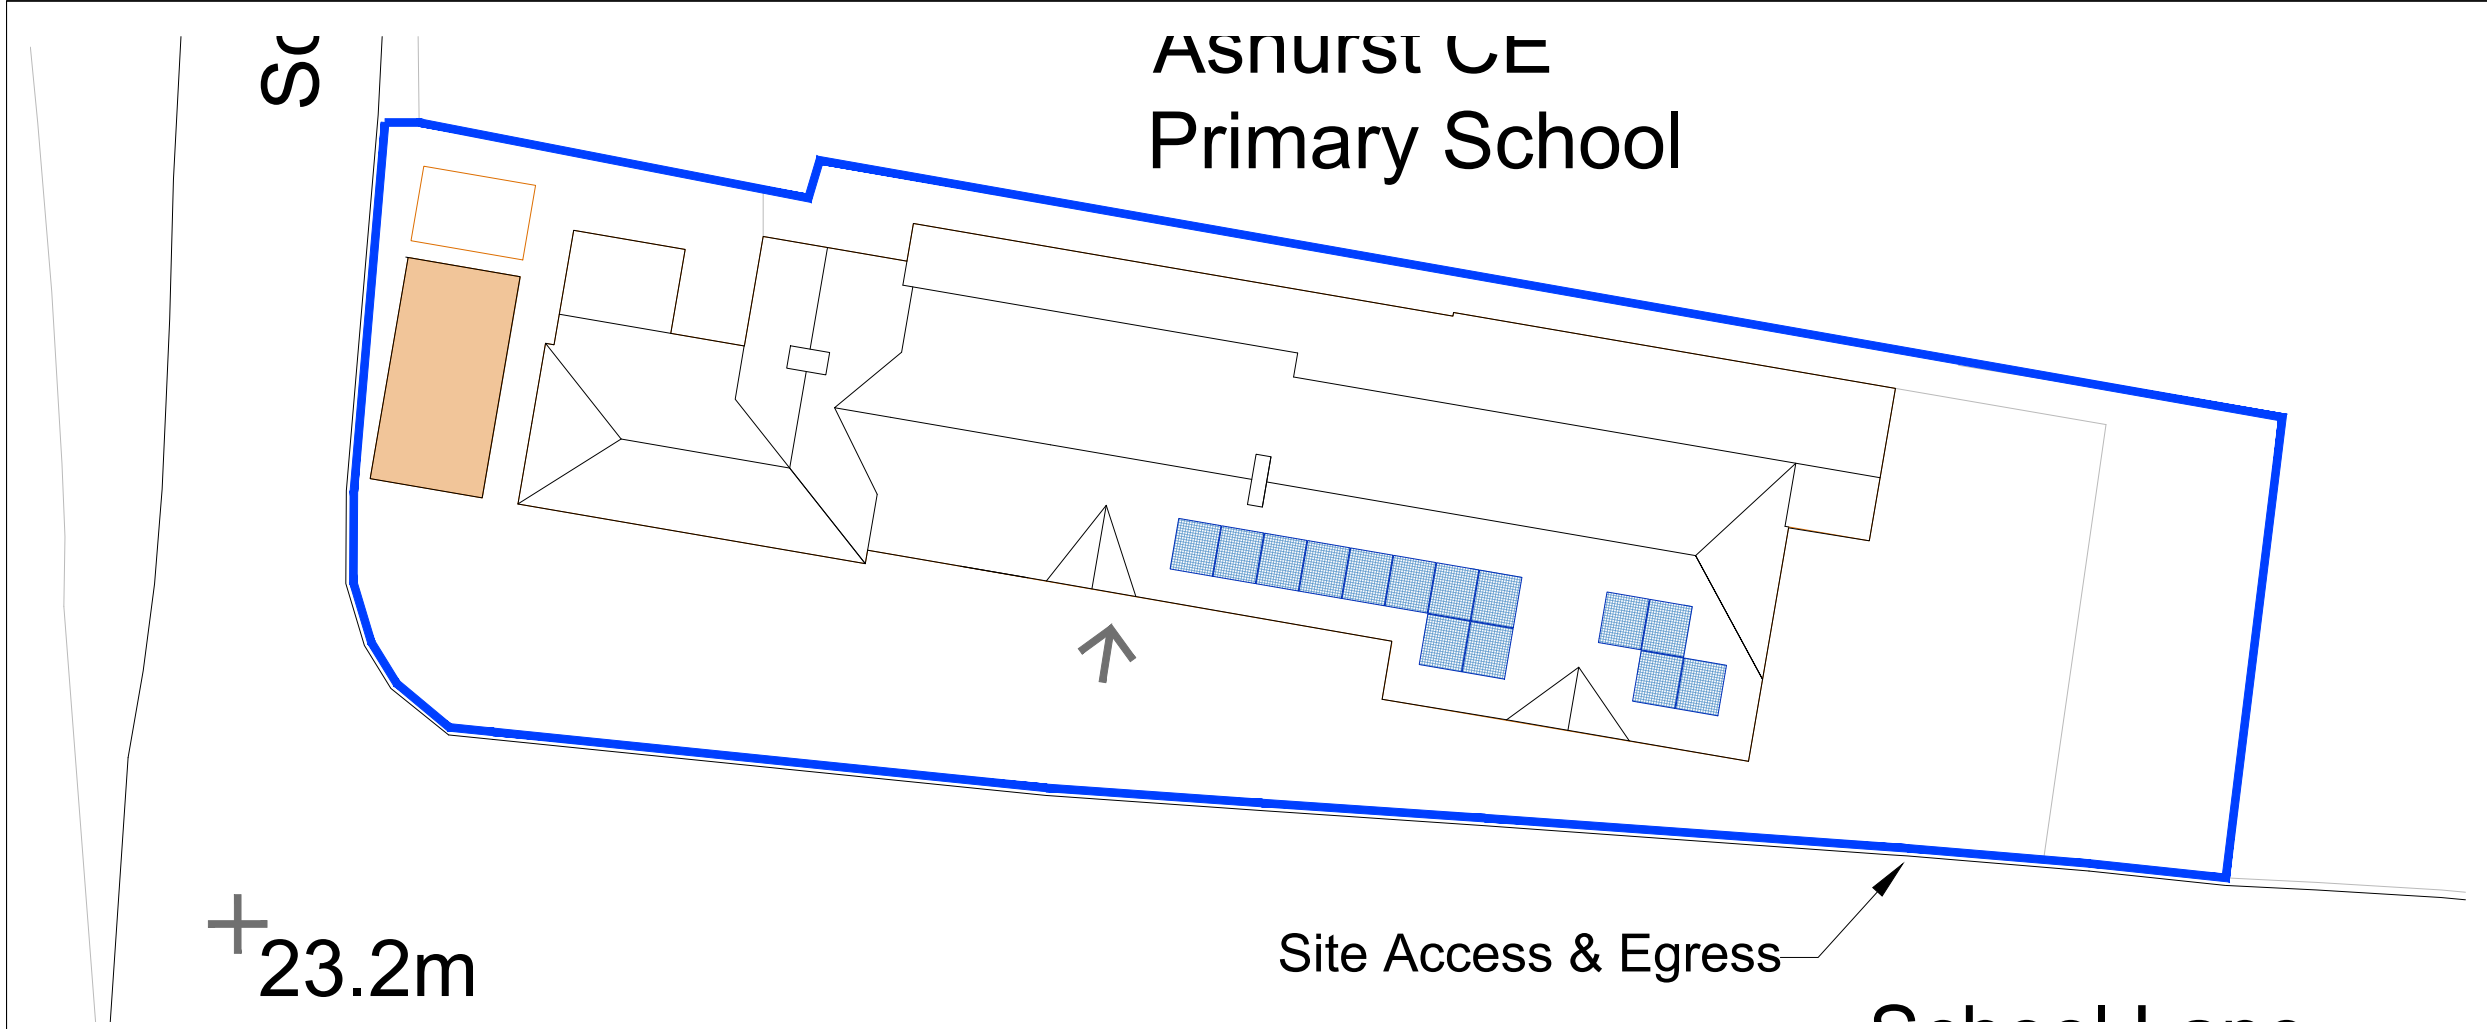

- Notes:
1. Proposed solar panels are JA Solar 465W or similar approved.
 2. Solar panels are to be clamped on rails. Rails secured directly to the roof structure.

CLIENT:	CONSULTANT:
 DIOCESE OF CHICHESTER TO KNOW · LOVE · FOLLOW JESUS	 ReEnergise Project Limited
PROJECT:	Diocese of Chichester Solar PV Ashurst CofE Primary School
TITLE:	Layout & Elevations - Proposed
DRAWING NUMBER:	SCALE:
25-8021-01/DWG-003	Various @A3
STATUS:	REVISION:
INFORMATION	A