
0 10m 20m 30m 40m 50m 100m

SCALE 1:1250@A4

Note: Scale will measure 8cm when printed to correct scale

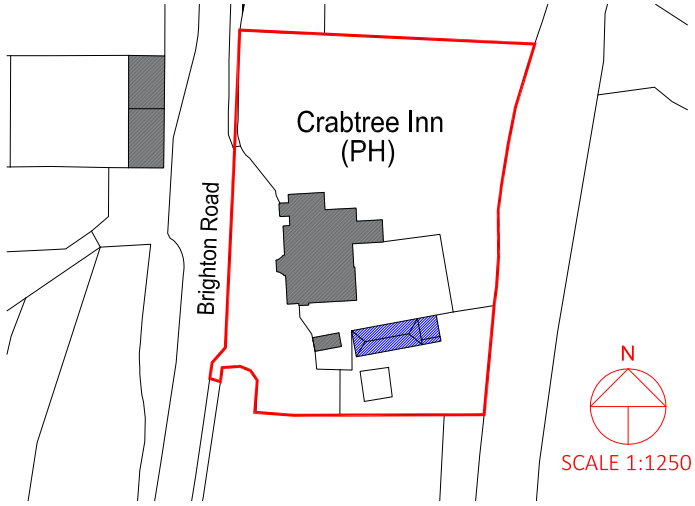

Ordnance Survey, (c) Crown Copyright 2024. All rights reserved. Licence number 100022432

Location plan

Site boundery marked by solid red line

Rev :	Note :	Date :
-	-	-

1.1 THIS INFORMATION IS NOT INTENDED TO PROVIDE A FULL SPECIFICATION OF WORKS & SHOULD BE READ IN CONJUNCTION WITH A SURVEY, SCHEME DRAWINGS & TENDER DOCUMENT.

1.2 ALL WORKS TO COMPLY WITH CURRENT BUILDING REGULATIONS & LOCAL AUTHORITY REQUIREMENTS.

1.3 ELECTRICAL INSTALLATIONS MUST COMPLY WITH IEE 18TH EDITION REGULATIONS FOR THE ELECTRICAL EQUIPMENT OF BUILDINGS & WORKMANSHIP.

1.4 DIMENSIONS TO BE CHECKED ON SITE.

1.5 ANY FURTHER INFORMATION OR QUERIES ARISING FROM THIS DRAWING SHOULD BE ADDRESSED TO 2C design

Project Title:
The Crabtree, Horsham
Repairs to stand-alone Barn

Drawing Title:
LOCATION PLAN

Project Address:
Brighton Rd,
Lower Beeding
Horsham
RH13 6PT

Drawing Number: 2CD40613 - 03
Rev: -
Date: 12.06.24
Sheet No: 1 of 1
Paper Size: A4
Scale UOS: 1:1250

2C Design Consultants Ltd
7 Edison Buildings
Coventry, CV1 4JA
tel: 02476-995-400
www.2Cdesign.co.uk

THIS DRAWING REMAINS THE PROPERTY OF 2C design & MUST NOT BE DIVULGED OR REPRODUCED TO THIRD PARTIES WITHOUT WRITTEN CONSENT