0 1m 2m 3m 4m 5m


SCALE 1:50@A1

Note: Scale will measure 10cm when printed to correct scale

0 5m 10m 15m 20m 30m 40m 50m

SCALE 1:500@A1


Note: Scale will measure 10cm when printed to correct size

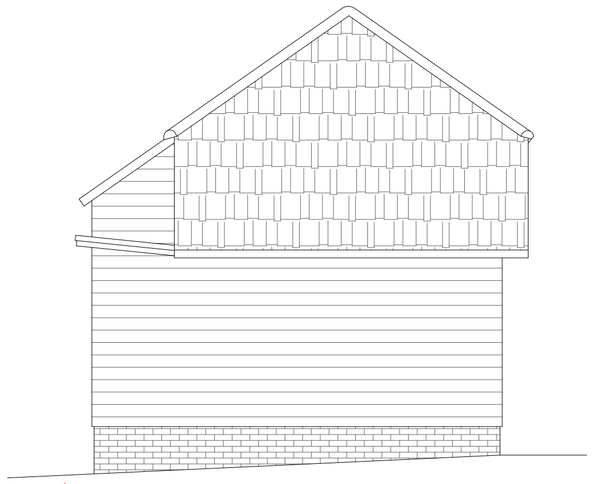

East Elevation




North Elevation

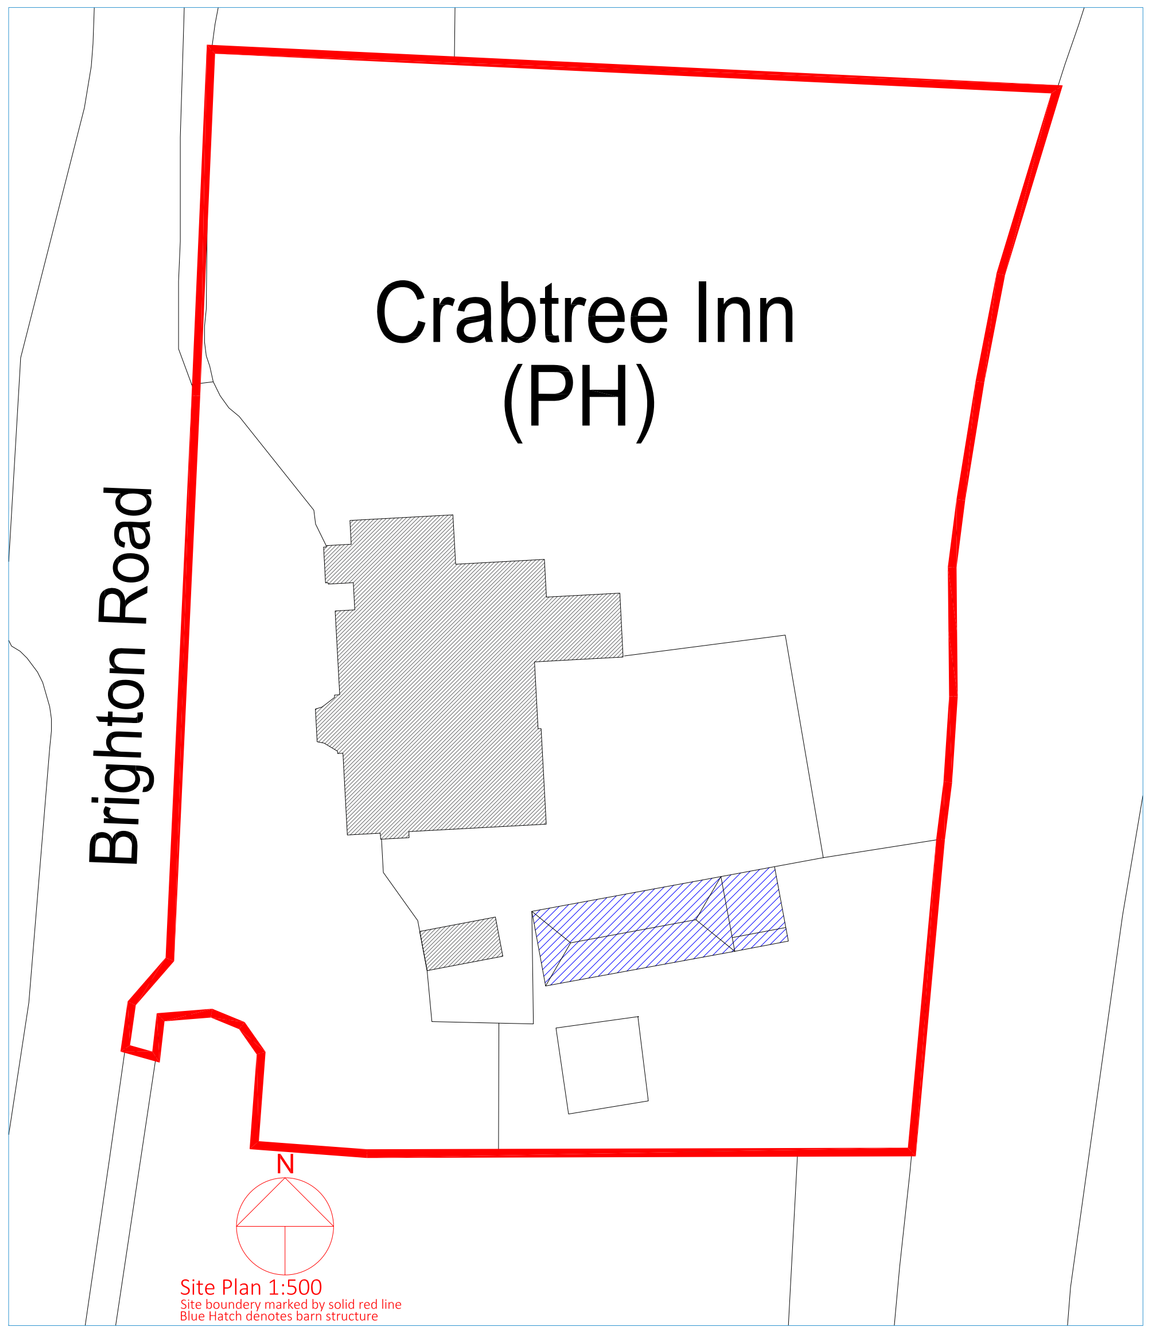

Site Plan 1:500

Site boundery marked by solid red line

Blue Hatch denotes barn structure

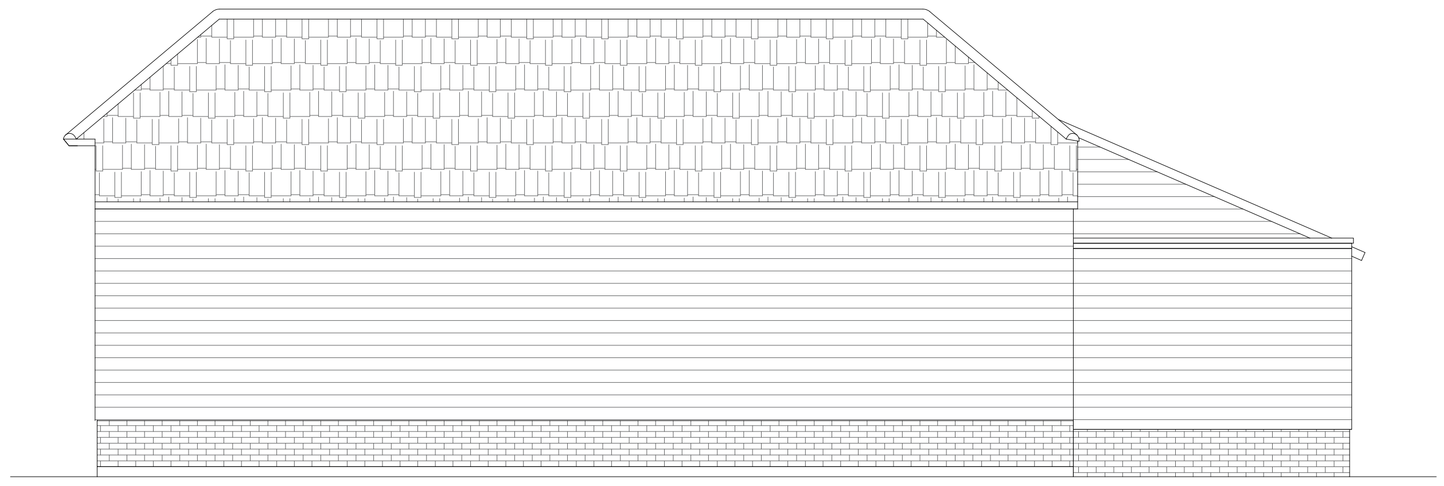

South Elevation



West Elevation

-	-	-
Rev :	Note :	Date :

1.1 THIS INFORMATION IS NOT INTENDED TO PROVIDE A FULL SPECIFICATION OF WORKS & SHOULD BE READ IN CONJUNCTION WITH A SURVEY, SCHEME DRAWINGS & TENDER DOCUMENT.

1.2 ALL WORKS TO COMPLY WITH CURRENT BUILDING REGULATIONS & LOCAL AUTHORITY REQUIREMENTS.

1.3 ELECTRICAL INSTALLATIONS MUST COMPLY WITH IEE 18TH EDITION REGULATIONS FOR THE ELECTRICAL EQUIPMENT OF BUILDINGS & WORKMANSHIP.

1.4 DIMENSIONS TO BE CHECKED ON SITE.

1.5 ANY FURTHER INFORMATION OR QUERIES ARISING FROM THIS DRAWING SHOULD BE ADDRESSED TO 2C design

Project Title:

The Crabtree, Horsham
Repairs to stand-alone Barn

Drawing Title:

Existing Elevations

Project Address:

Brighton Rd,
Lower Beeding
Horsham
RH13 6PT

Drawing Number: 2CD40613 - 01

Rev: -

Date: 12.06.24

Sheet No 1 of 1

Paper Size: A1

Scale UOS: 1:50 1:500

2C Design Consultants Ltd
7 Edison Buildings
Coventry, CV1 4JA
tel: 02476-995-400
www.2Cdesign.co.uk

© THIS DRAWING REMAINS THE PROPERTY OF 2C design & MUST NOT BE DIVULGED OR REPRODUCED TO THIRD PARTIES WITHOUT WRITTEN CONSENT