0 1m 2m 3m 4m 5m


SCALE 1:50@A1

Note: Scale will measure 10cm when printed to correct scale

0 5m 10m 15m 20m 30m 40m 50m

SCALE 1:500@A1


Note: Scale will measure 10cm when printed to correct size

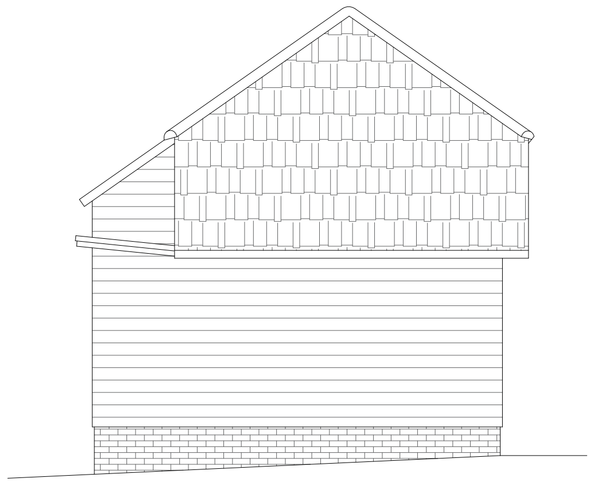

East Elevation




North Elevation

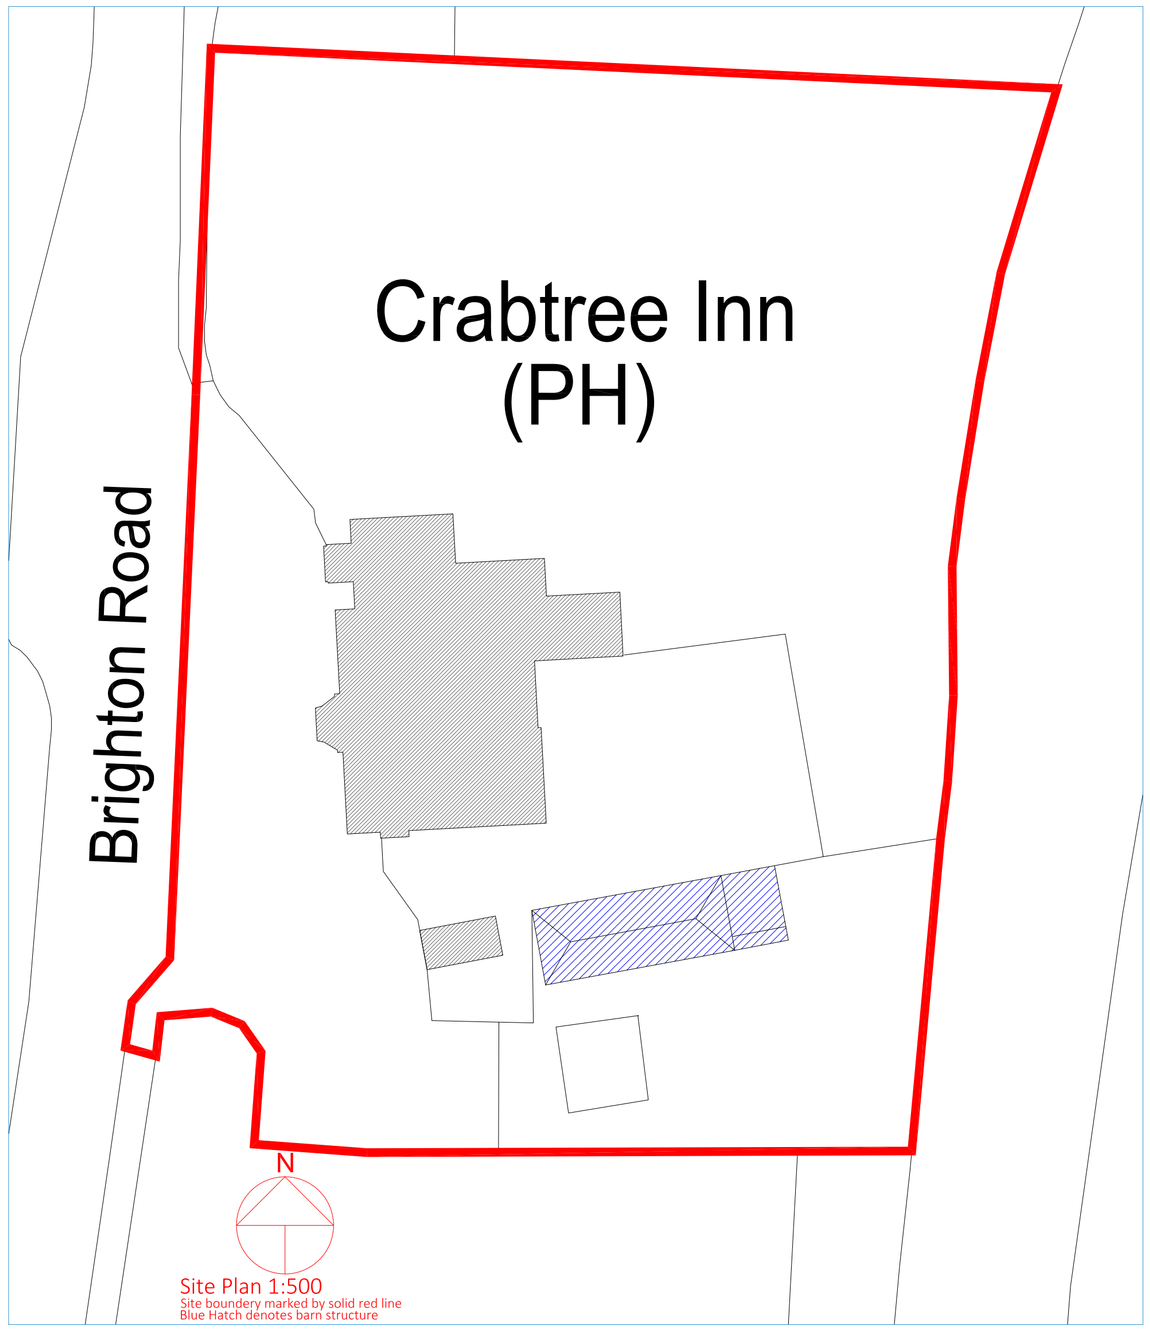

Site Plan 1:500

Site boundery marked by solid red line

Blue Hatch denotes barn structure

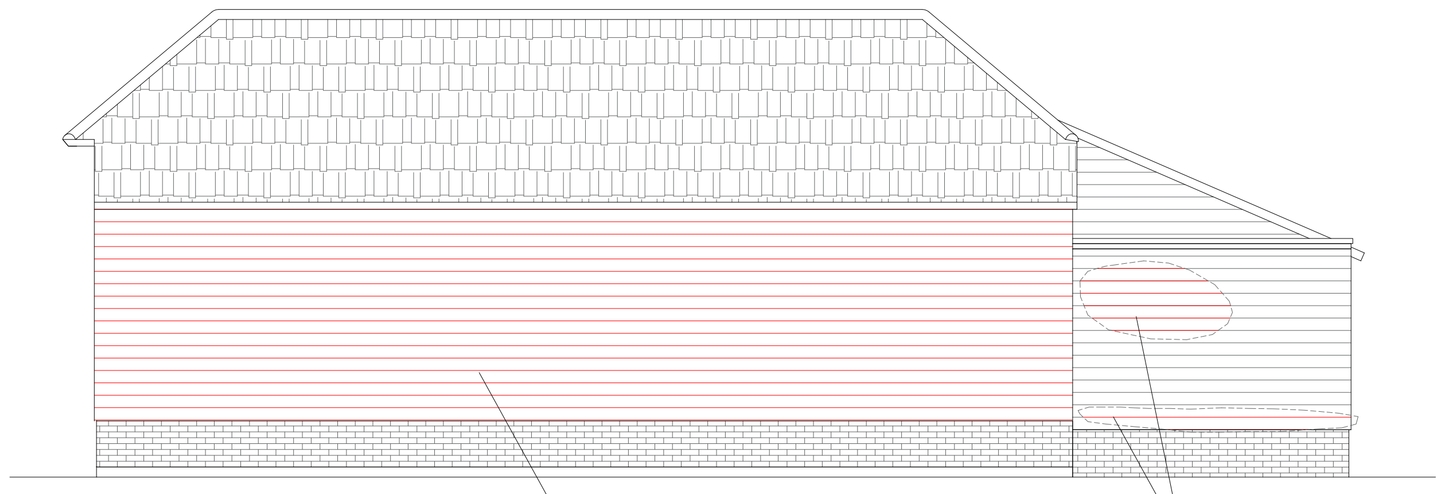

South Elevation

Replacement shiplap cladding to match existing. Approx. 150mm width planks 30m2

Localised repairs to shiplap cladding



West Elevation

-	-	-
Rev :	Note :	Date :

1.1 THIS INFORMATION IS NOT INTENDED TO PROVIDE A FULL SPECIFICATION OF WORKS & SHOULD BE READ IN CONJUNCTION WITH A SURVEY, SCHEME DRAWINGS & TENDER DOCUMENT.

1.2 ALL WORKS TO COMPLY WITH CURRENT BUILDING REGULATIONS & LOCAL AUTHORITY REQUIREMENTS.

1.3 ELECTRICAL INSTALLATIONS MUST COMPLY WITH IEE 18TH EDITION REGULATIONS FOR THE ELECTRICAL EQUIPMENT OF BUILDINGS & WORKMANSHIP.

1.4 DIMENSIONS TO BE CHECKED ON SITE.

1.5 ANY FURTHER INFORMATION OR QUERIES ARISING FROM THIS DRAWING SHOULD BE ADDRESSED TO 2C design

Project Title:

The Crabtree, Horsham
Repairs to stand-alone Barn

Drawing Title:

Proposed Elevations

Project Address:
Brighton Rd,
Lower Beeding
Horsham
RH13 6PT

2C Design Consultants Ltd
7 Edison Buildings
Coventry, CV1 4JA
tel: 02476-995-400
www.2Cdesign.co.uk

Drawing Number:		Rev:	Date:
2CD40613	- 02	-	12.06.24

Sheet No: 1 of 1

Paper Size: A1

Scale UOS: 1:50 1:500

© THIS DRAWING REMAINS THE PROPERTY OF 2C design & MUST NOT BE DIVULGED OR REPRODUCED TO THIRD PARTIES WITHOUT WRITTEN CONSENT