
C

End Elevation- Grid Line 7

B

A

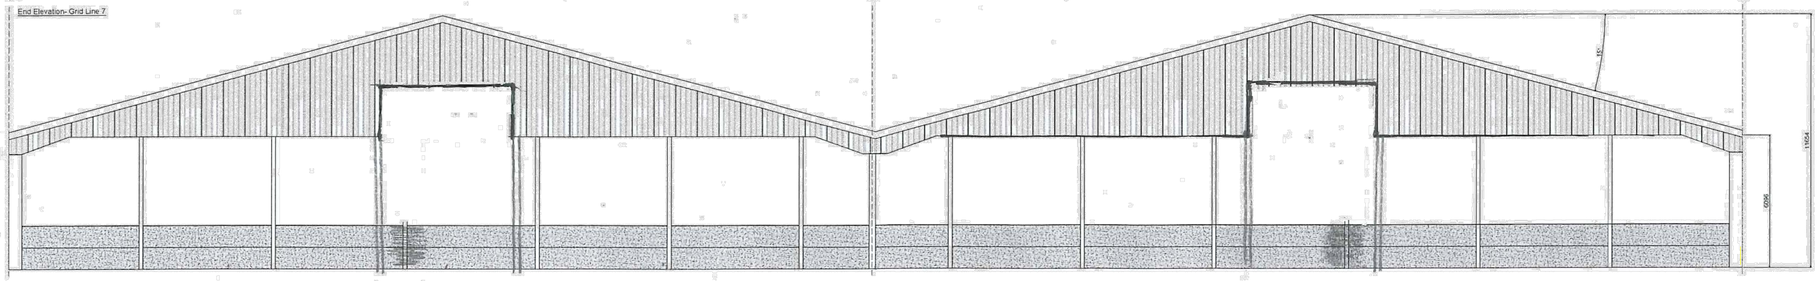


A

End Elevation - Grid Line 1


B

C

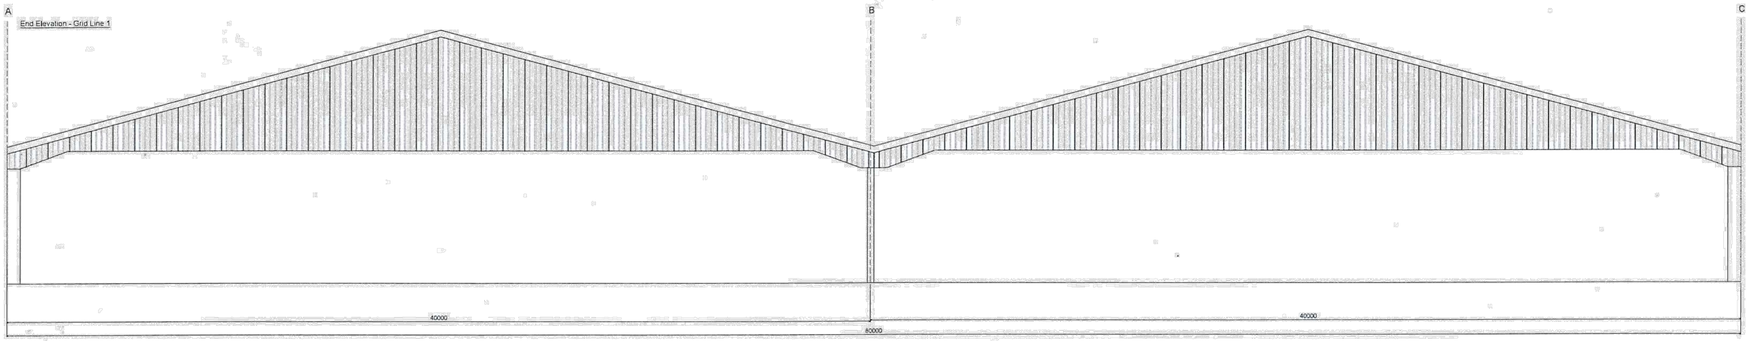


7 6 5 4 3 2 1

Side Elevation - Grid Line A

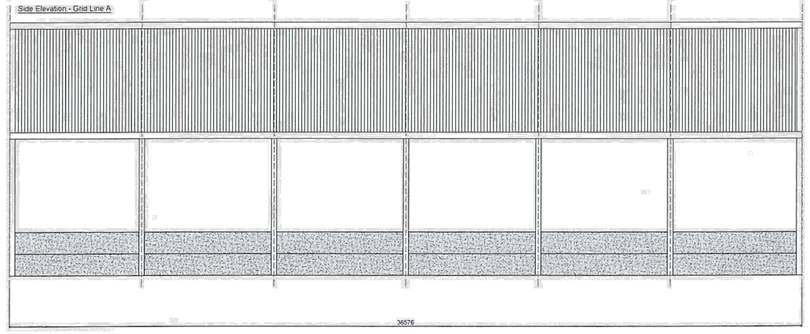


1 2 3 4 5 6 7

Side Elevation - Grid Line C

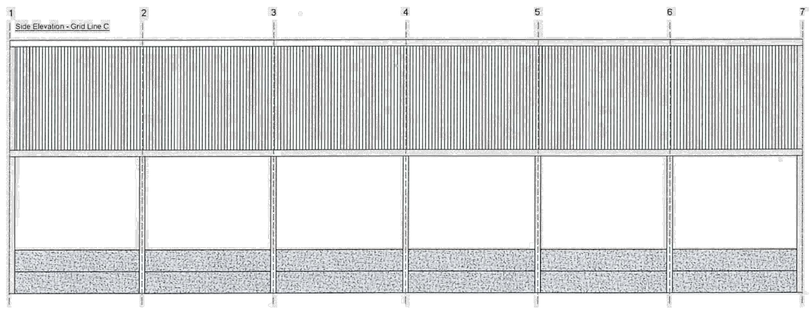

1 2 3 4 5 6 7

Inner Elevation - Grid Line B
Looking through Line C

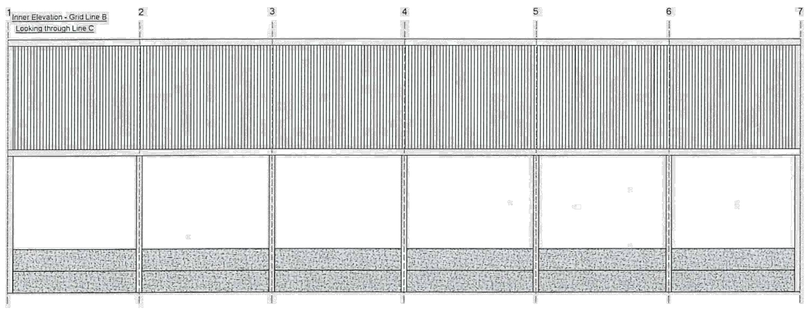

Roofing:
Fibre Cerment - Natural Grey
Side & end cladding:
Side - 2m Concrete panels
End - Box Profile Sheeting

0m 1 2 3 4 5 6 7 8 9 10
Scale Bar 1:100

*Note: Wind bracings are not shown - Drawing for planning purposes only

Revison	Date	Description

Elevations

FOWLER&GILBERT
Agricultural & Industrial Buildings

Client Name:	Phillips	SCALE
Drawing number:	ST-22630-02	
Drawn by:	FLA	1:100 @ A1