
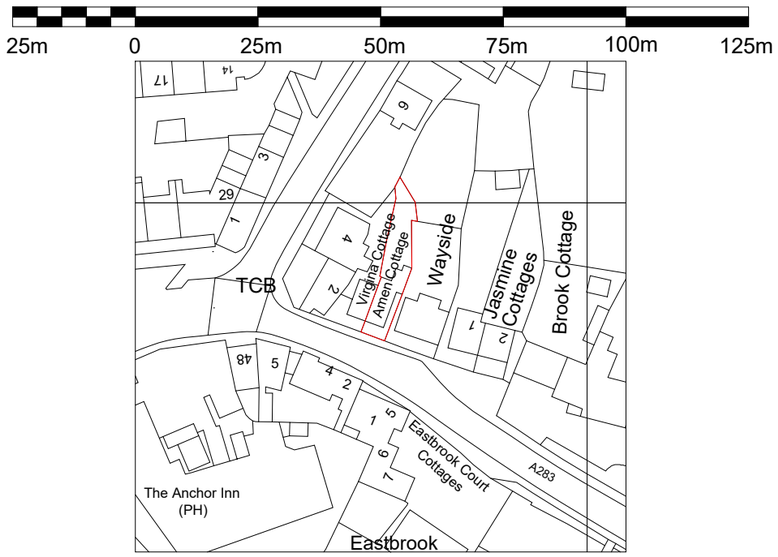



Crown Copyright and database rights 2025.
OS AC0000814278 National Map Centre.
Purchased 21/01/2025 1 year licence.


3 **Scale 1-1250**
1 : 1250

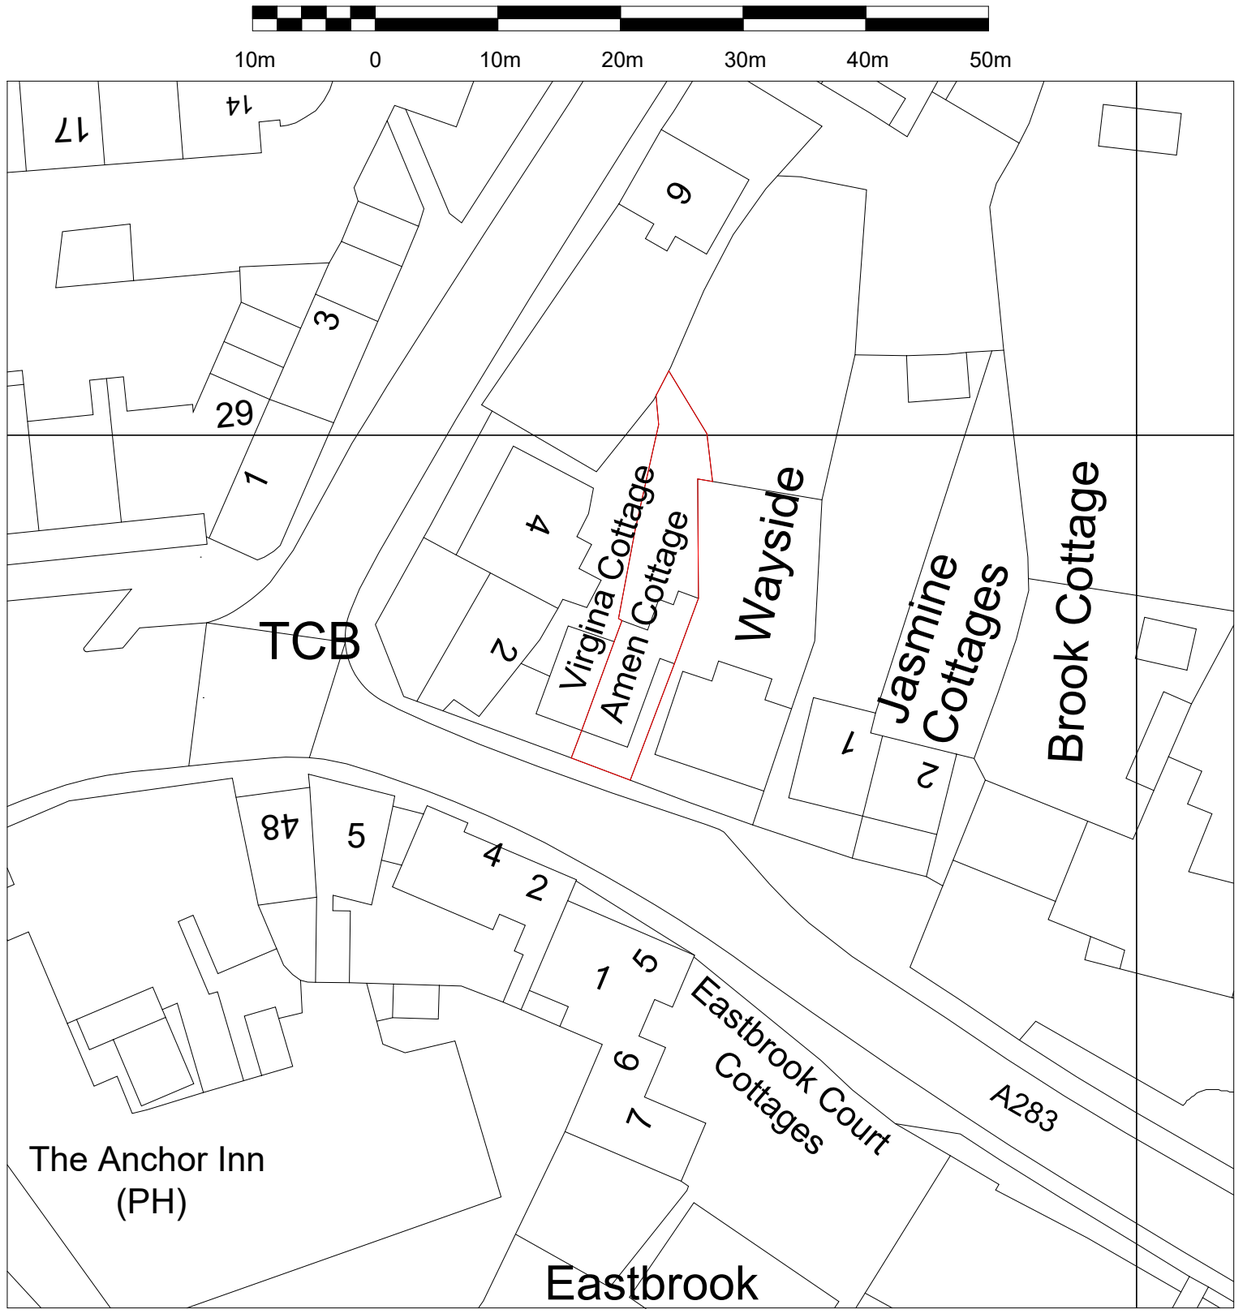


Crown Copyright and database rights 2025.
OS AC0000814278 National Map Centre.
Purchased 21/01/2025 1 year licence.

2 **Scale 1-500**
1 : 500

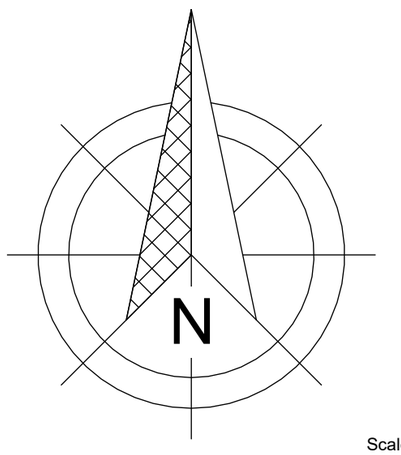

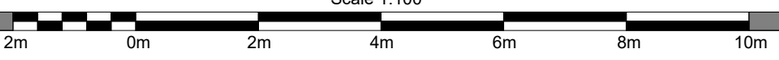

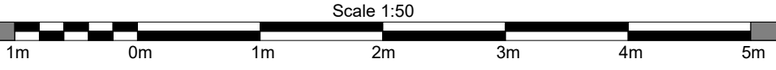

Contract No.
FHI 124687

Site Address -

Amen Cottage, Manleys Hill,
Storrington
West Sussex
RH20 4BN

Drawing No.

3 of 3

Location and Site Map

All Dimensions in mm

Scale: As indicated **@A3**

Signed Off on - 21/01/2025

Review on - 07/02/2025

First Home Improvements
Station Road Industrial
Estate Lenwade Norfolk
NR9 5LY

© Drawings, associated documentation and intellectual property is protected under copyright law.
All documentation by First Home Improvements prohibits unauthorised actions such as (but not limited to) the re-issuing and re-production thereof without prior consent.