

Window No.	Description	Elevation	Size (mm)
W1	Timber framed casement window painted white to match existing Heritage double glazing		885 x 895
RL01 RL02 RL03 RL04 RL05 RL06	The Rooflight Company's original conservation rooflight Neo-06 (797 x 1080) or Velux heritage conservation window GCL FC06 (660 x 1180)		797 x 1080

Window Schedule
Scale 1:50

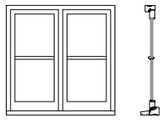


SCALE BAR 1:50

Opening dimensions to be taken on site prior to manufacturer of doors and windows

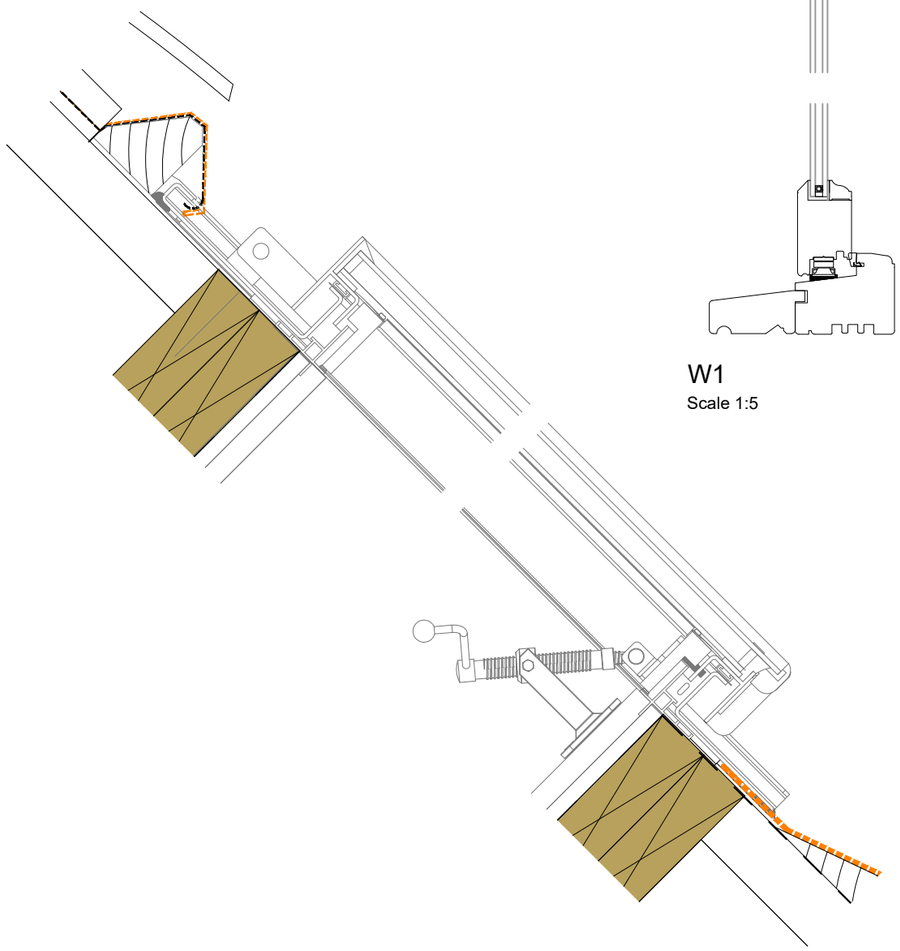

Conservation Rooflight
Scale 1:5

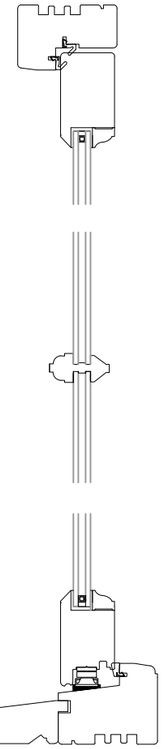

W1
Scale 1:5

Do not scale from this drawing. Figured dimensions only to be taken. Check all dimenions prior to setting out. Report all discrepancies to the Architect.

Revisions

Robin Nugent Architects
Chartered Architects ©
Castle Barn Sedgwick Horsham
West Sussex RH13 6QJ

T: 01403 734858 F: 01403 738368
E: robin@robinnugentarchitects.co.uk
W: www.robinnugentarchitects.co.uk

Client:
Mr & Mrs Livesey

Project:
Jackrells Farm
Jackrells Lane, Newfoundout,
West Sussex, RH13 9DH

Drawing Title:
Window Schedule - BR

Scale: 1:50 @ A3
Date: Mar 25
Drawn by: CLB

Drawing No: 23838/331
Revision: --

< Original size 60mm - A3 at full size >