
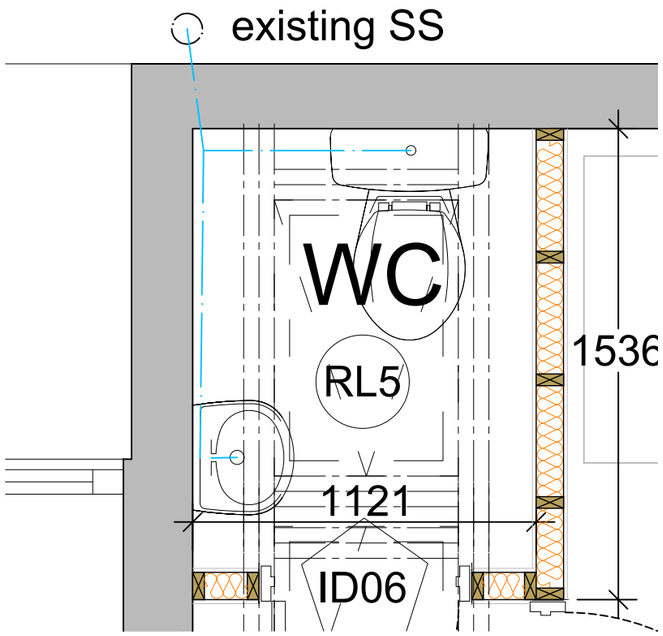


First Floor new WC

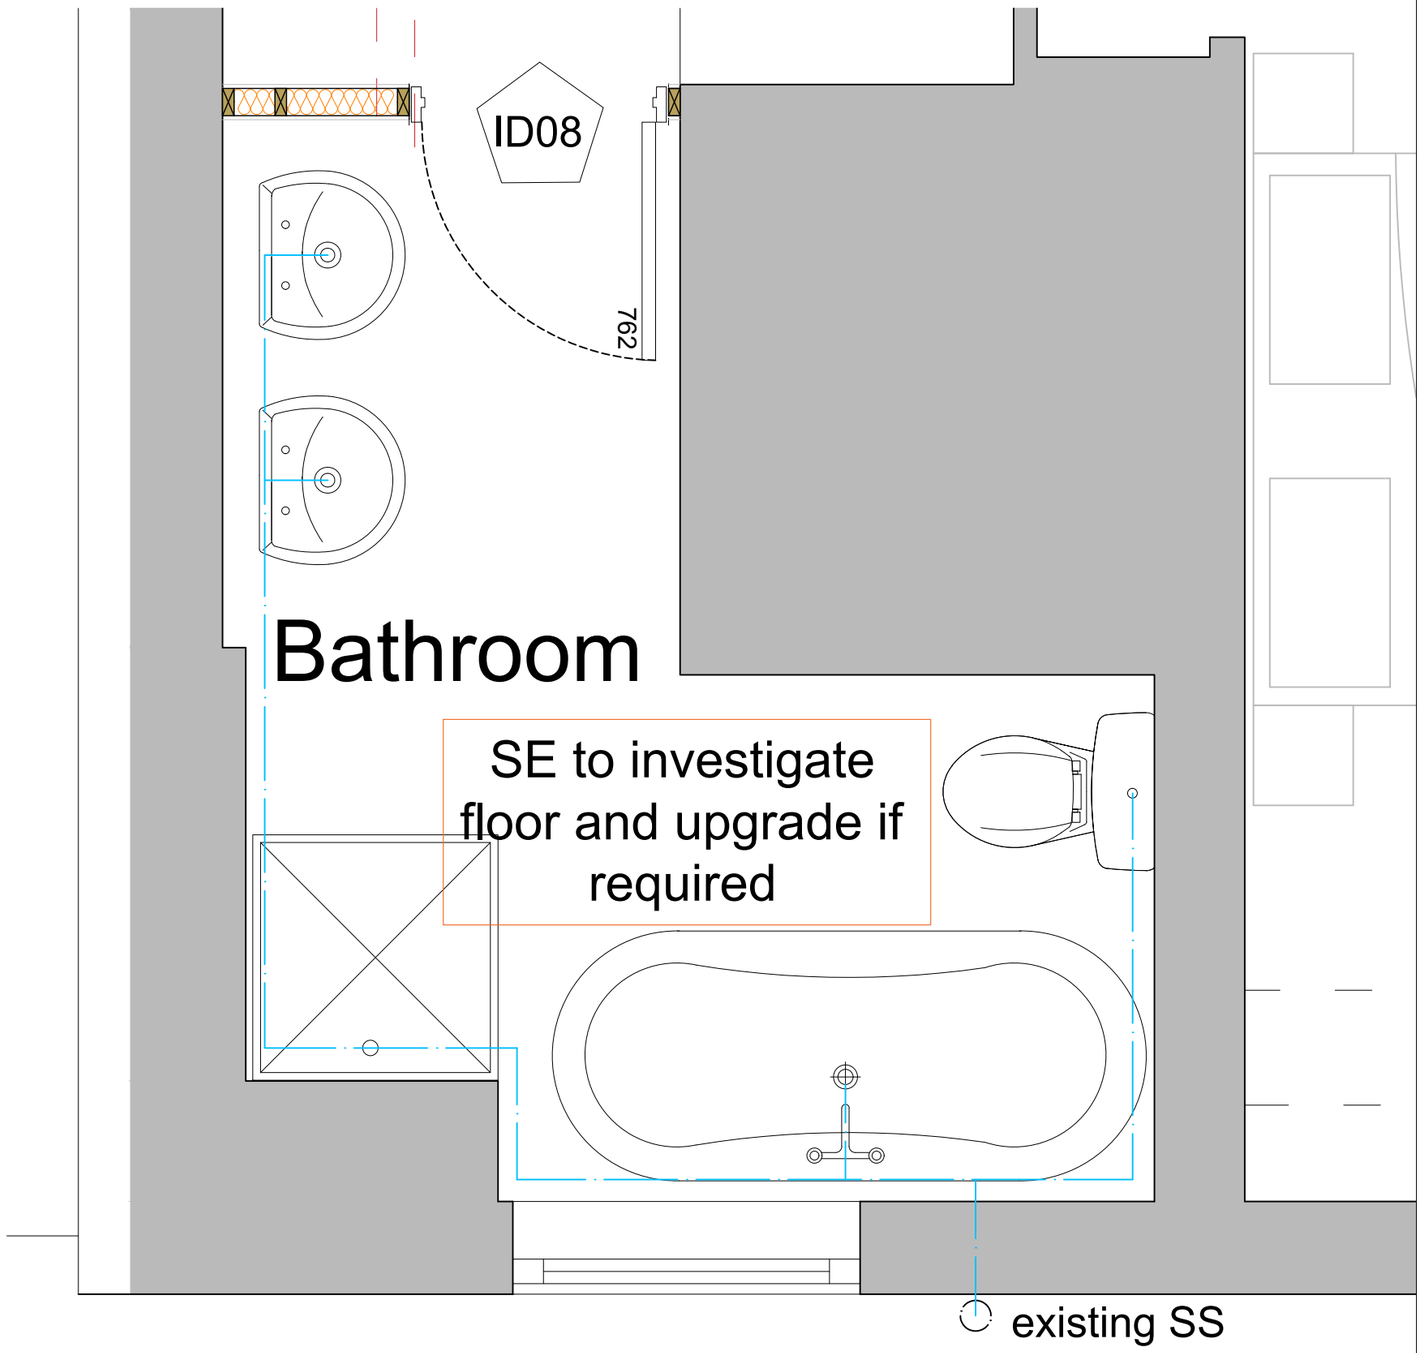

First Floor existing bathroom

0 0.5 1.0 2.0

SCALE BAR 1:20

Drainage Routes

Scale 1:20

Do not scale from this drawing. Figured dimensions only to be taken. Check all dimenions prior to setting out. Report all discrepancies to the Architect.

Revisions

Robin Nugent Architects
Chartered Architects ©
Castle Barn Sedgwick Horsham
West Sussex RH13 6QJ

T: 01403 734858 F: 01403 738368
E: robin@robinnugentarchitects.co.uk
W: www.robinnugentarchitects.co.uk

Client:
Mr & Mrs Livesey

Project:
Jackrells Farm
Jackrells Lane, Newfoundout,
West Sussex, RH13 9DH

Drawing Title:
Drainage Routes - CR

Scale: 1:20 @ A3
Date: Mar 25
Drawn by: CLB

Drawing No: 23838/335
Revision: --

< Original size 60mm - A3 at full size >