



Door No.	Description	Elevation	Size (mm)
ED01	White painted external timber framed stable door with double glazed upper leaf		838 x 2100
ED02	White painted heritage double glazed timber framed double doors and sidelights		610 x 1800 doors 323 x 1800 sidelights (restricted by FFL and eaves height)
ED03	White painted heritage double glazed timber framed double doors		736 x 1890 doors (to replace existing window in width and head height)
ED04	White painted heritage double glazed timber door		762 x 1800

Door Schedule
Scale 1:50


0 1 2 5

SCALE BAR 1:50

Opening dimensions to be taken on site prior to manufacturer of doors and windows

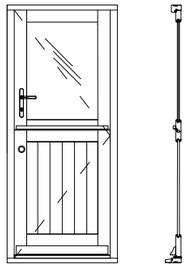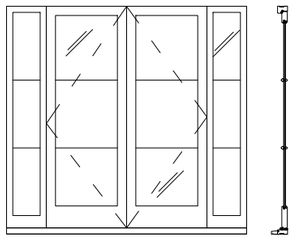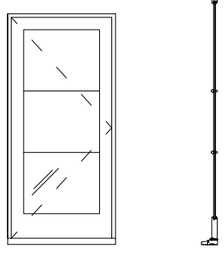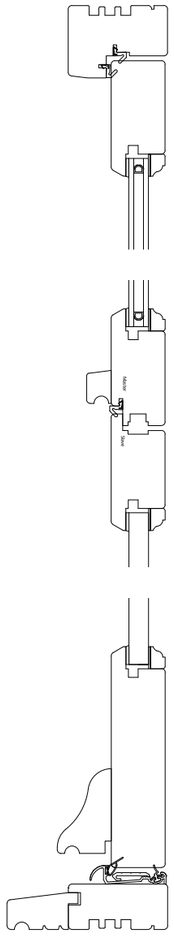

ED01
Scale 1:5

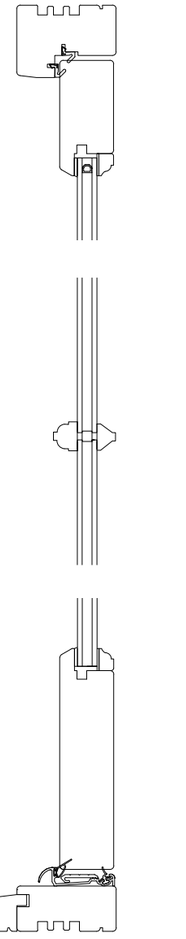

ED02, ED03 & ED04
Scale 1:5

Do not scale from this drawing. Figured dimensions only to be taken. Check all dimenions prior to setting out. Report all discrepancies to the Architect.

Revisions

Robin Nugent Architects
Chartered Architects ©
Castle Barn Sedgwick Horsham
West Sussex RH13 6QJ

T: 01403 734858 F: 01403 738368
E: robin@robinnugentarchitects.co.uk
W: www.robinnugentarchitects.co.uk

Client:
Mr & Mrs Livesey

Project:
Jackrells Farm
Jackrells Lane, Newfoundout,
West Sussex, RH13 9DH

Drawing Title:
Door Schedule - BR

Scale: 1:50 @ A3
Date: Mar 25
Drawn by: CLB

Drawing No: 23838/330
Revision: --

< Original size 60mm - A3 at full size >