Scale Bar (1:50)


0m 5m

Scale Bar (1:100)

0m 5m 10m



Existing Front Elevation (Scale 1:100)

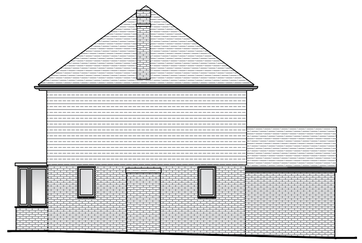


Existing Side Elevation (Scale 1:100)




Existing Rear Elevation (Scale 1:100)




Existing Side Elevation (Scale 1:100)

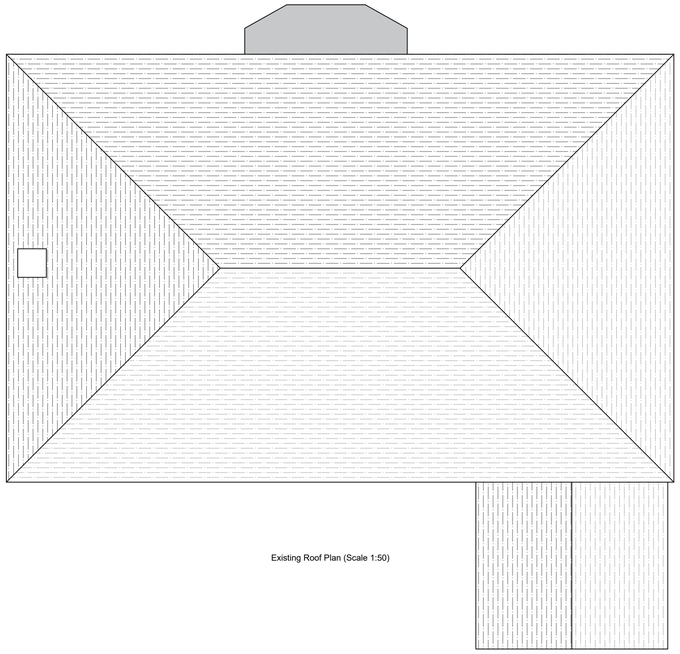

Existing Roof Plan (Scale 1:50)

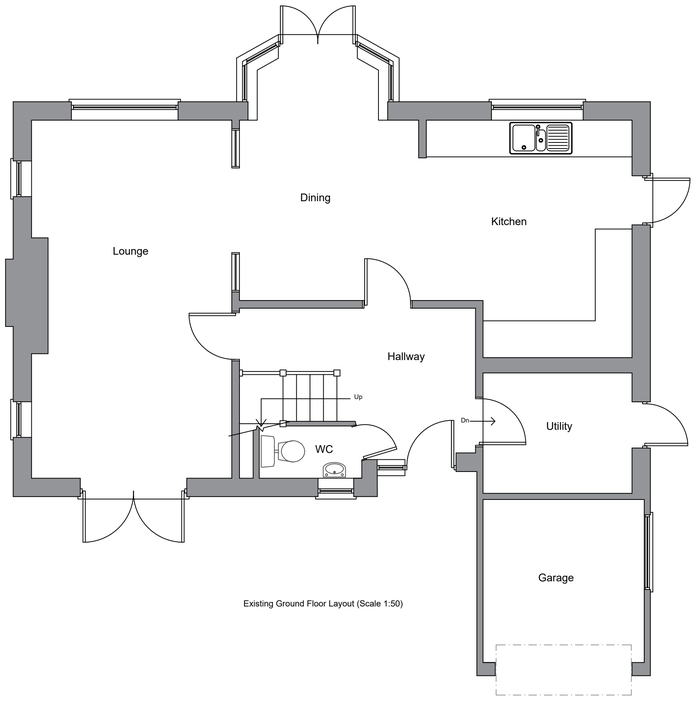

Existing Ground Floor Layout (Scale 1:50)

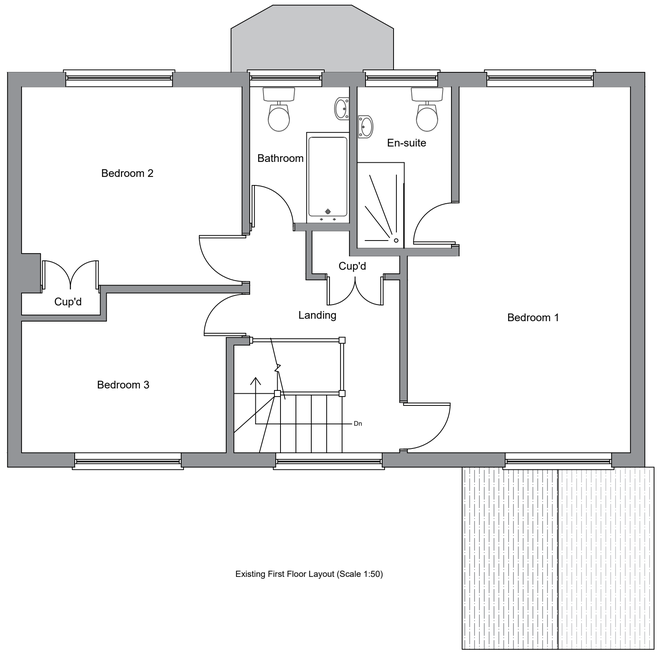

Existing First Floor Layout (Scale 1:50)

revisions

DOWNSVIEW
ASSOCIATES
Chartered Surveyors

Little Acoms, Hampers Lane, Storrington, West Sussex, RH20 3HZ
Tel 01903 740367 Mob 7725 844965
Email mail@downsview-surveyors.co.uk

RICS

address
Field Place
Chesworth Close
Horsham
RH13 5AL

project
Proposed 2 storey side extension

title
Existing layouts and elevations

scale: As noted @ A1
date: Feb 2025
revision:

drawing number
2025.453.01