Scale Bar (1:50)


0m 5m

Scale Bar (1:100)

0m 5m 10m



Proposed Front Elevation (Scale 1:100)

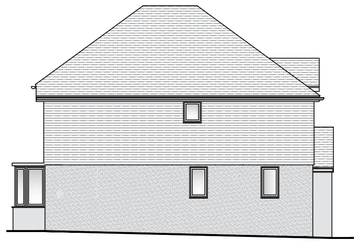


Proposed Side Elevation (Scale 1:100)




Proposed Rear Elevation (Scale 1:100)




Proposed Side Elevation (Scale 1:100)

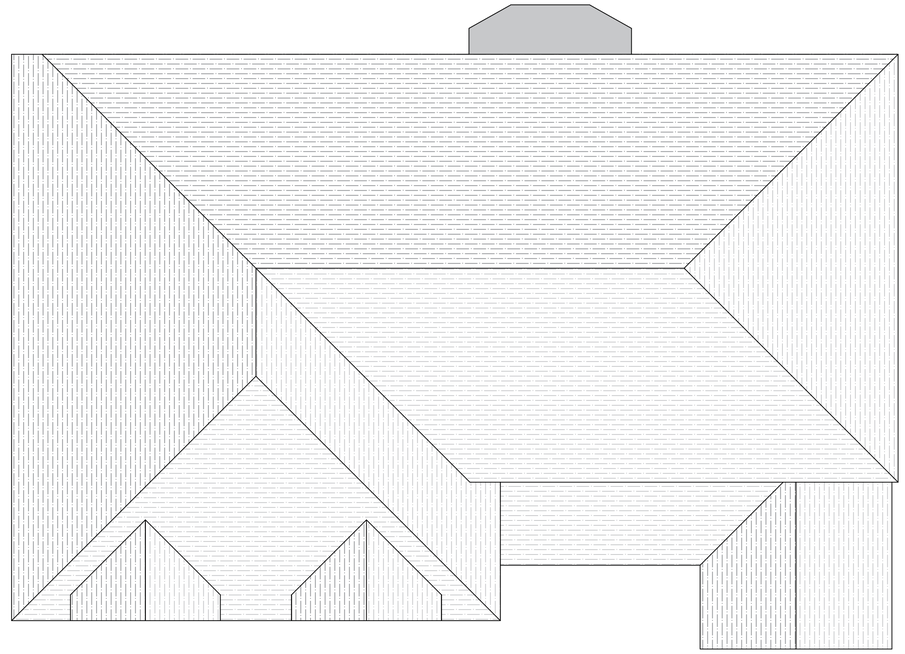

Proposed Roof Plan (Scale 1:50)

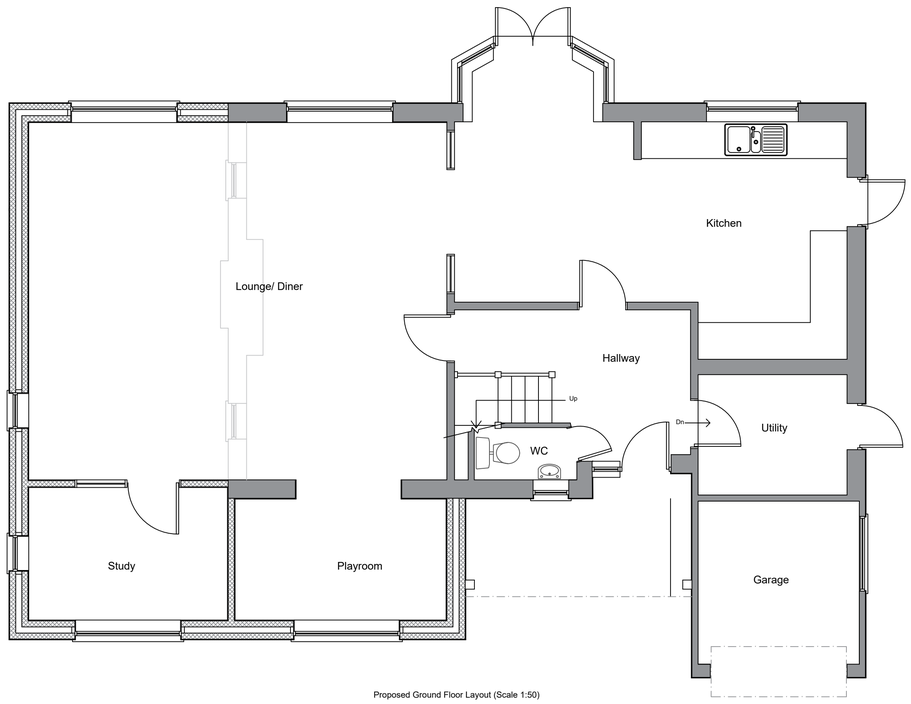

Proposed Ground Floor Layout (Scale 1:50)

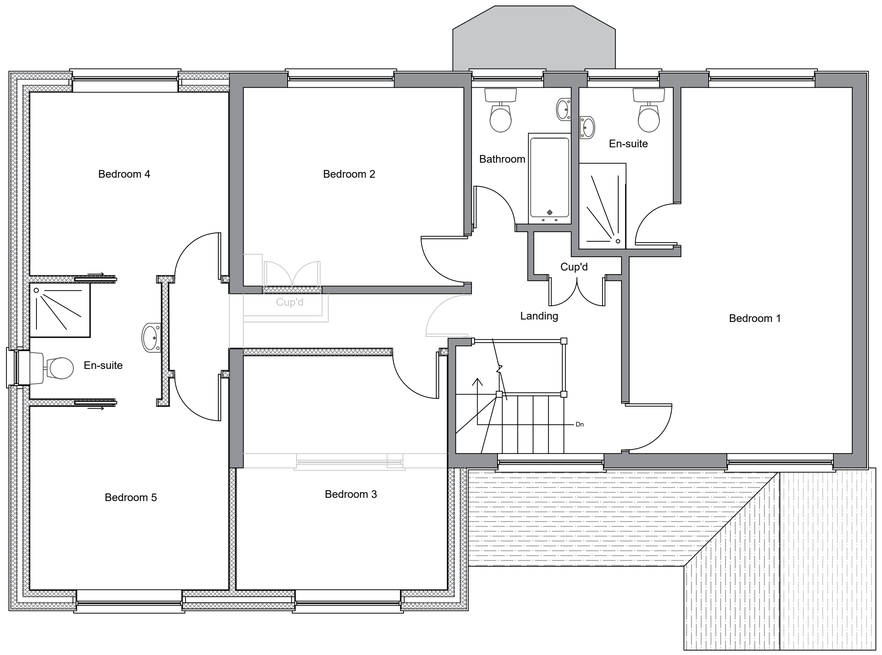

Proposed First Floor Layout (Scale 1:50)

Revisions

DOWNSVIEW ASSOCIATES
Chartered Surveyors
Little Acorns, Hampers Lane, Storrington, West Sussex, RH20 3HZ
Tel: 01903 746967 Mob: 7529 844965
Email: rod@downsview-associates.co.uk
RICS

Address:
Portyl Place
Chesworth Close
Horsham
RH13 5AL

Project:
Proposed 2 storey side extension

Title:
Proposed layouts and elevations

Scale: As noted @ A1
Date: Feb 2025
Revision:

Drawing number:
2025.453.02