
© Williamson & Daughter - MMXXIII. Use figured dimensions given in preference to scaling. All dimensions to be checked on site. All works subject to Planning and Building Regulations approval. Any discrepancies to be reported immediately upon discovery.

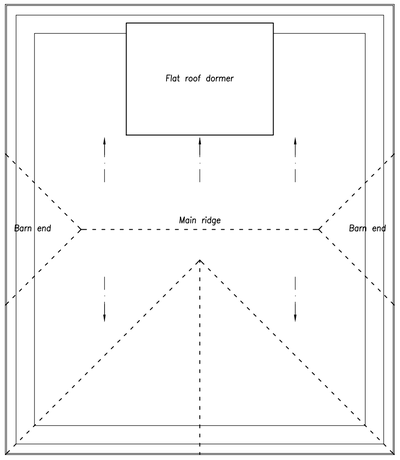


PROPOSED ROOF PLAN



PROPOSED FRONT ELEVATION




PROPOSED REAR ELEVATION

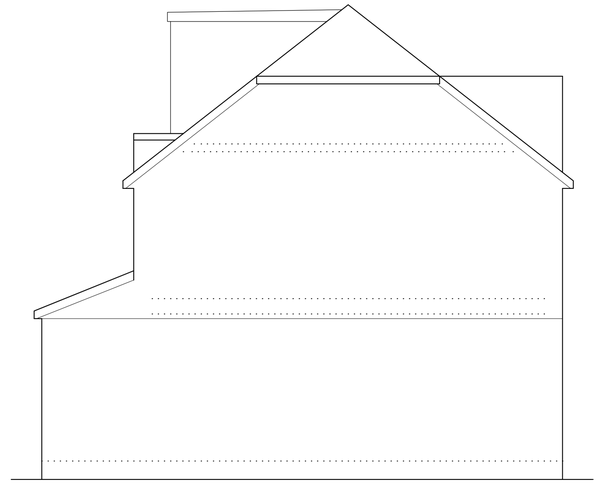


PROPOSED FLANK ELEVATION

External finishes:


External walls: Face brickwork to ground floor, painted smooth render above.
Main Roof: Plain tiles.
Rear dormer: Tilehanging to walls. Felt, flat roof.
Joinery: uPVC double glazed frames.

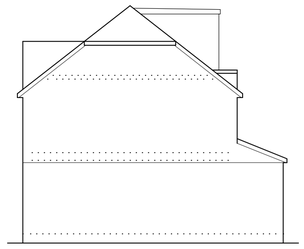


PROPOSED SIDE ELEVATION

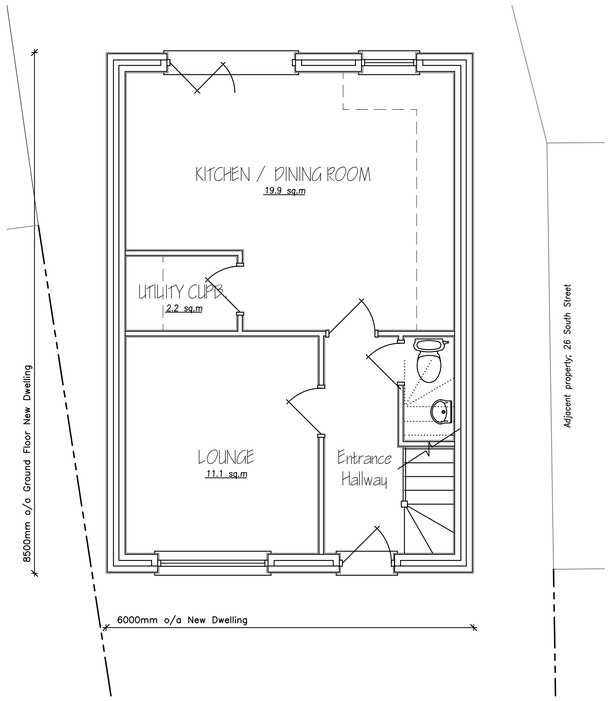

PROPOSED GROUND FLOOR PLAN

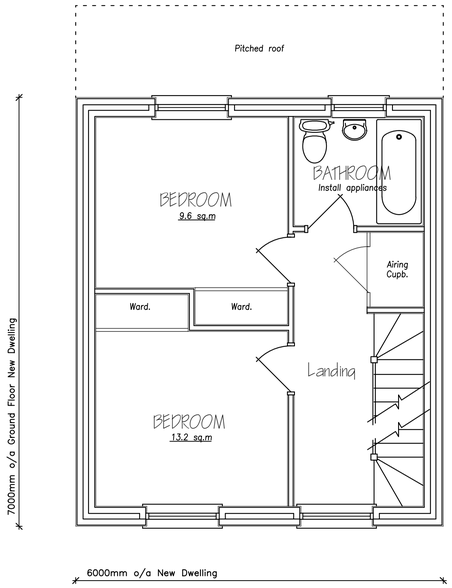

PROPOSED FIRST FLOOR PLAN

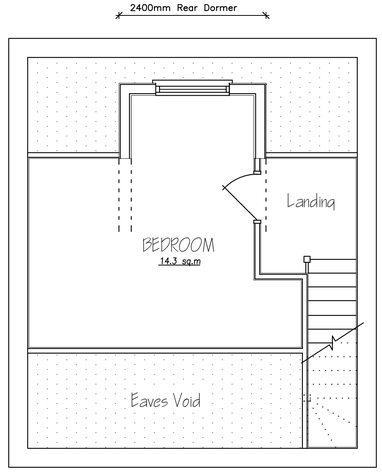

PROPOSED LOFT FLOOR PLAN

0 0.5 1.0m. 2.0m. 3.0m. 4.0m. 5.0m.

Scale 1:50

Williamson & Daughter
WAD House, 248A, Cobham Road, Fetcham, Surrey. KT22 9JF.
T:0208. 715. 9300 / 07831 244 491 E:Info@Williamson-design.co.uk

Title PROPOSED NEW DWELLING

Address
LAND ADJACENT TO 26, SOUTH STREET,
PARTRIDGE GREEN, HORSHAM,
WEST SUSSEX, RH13 8EL.

For Mr. & Mrs. R. Kearle.

Date NOVEMBER 2024 Scale 1:50 (A1) Drawn EHW

Drawing Number
D-W282.1-K-01/1$

Revisions 13.xi.24 Amended to Client comments

DRAWING No: W282.1-Kearle-01/1$

PROJECT TITLE: LAND ADJACENT TO 26, SOUTH ST

DRAWN BY: EHW

PLOT DATE: 13.xi.24