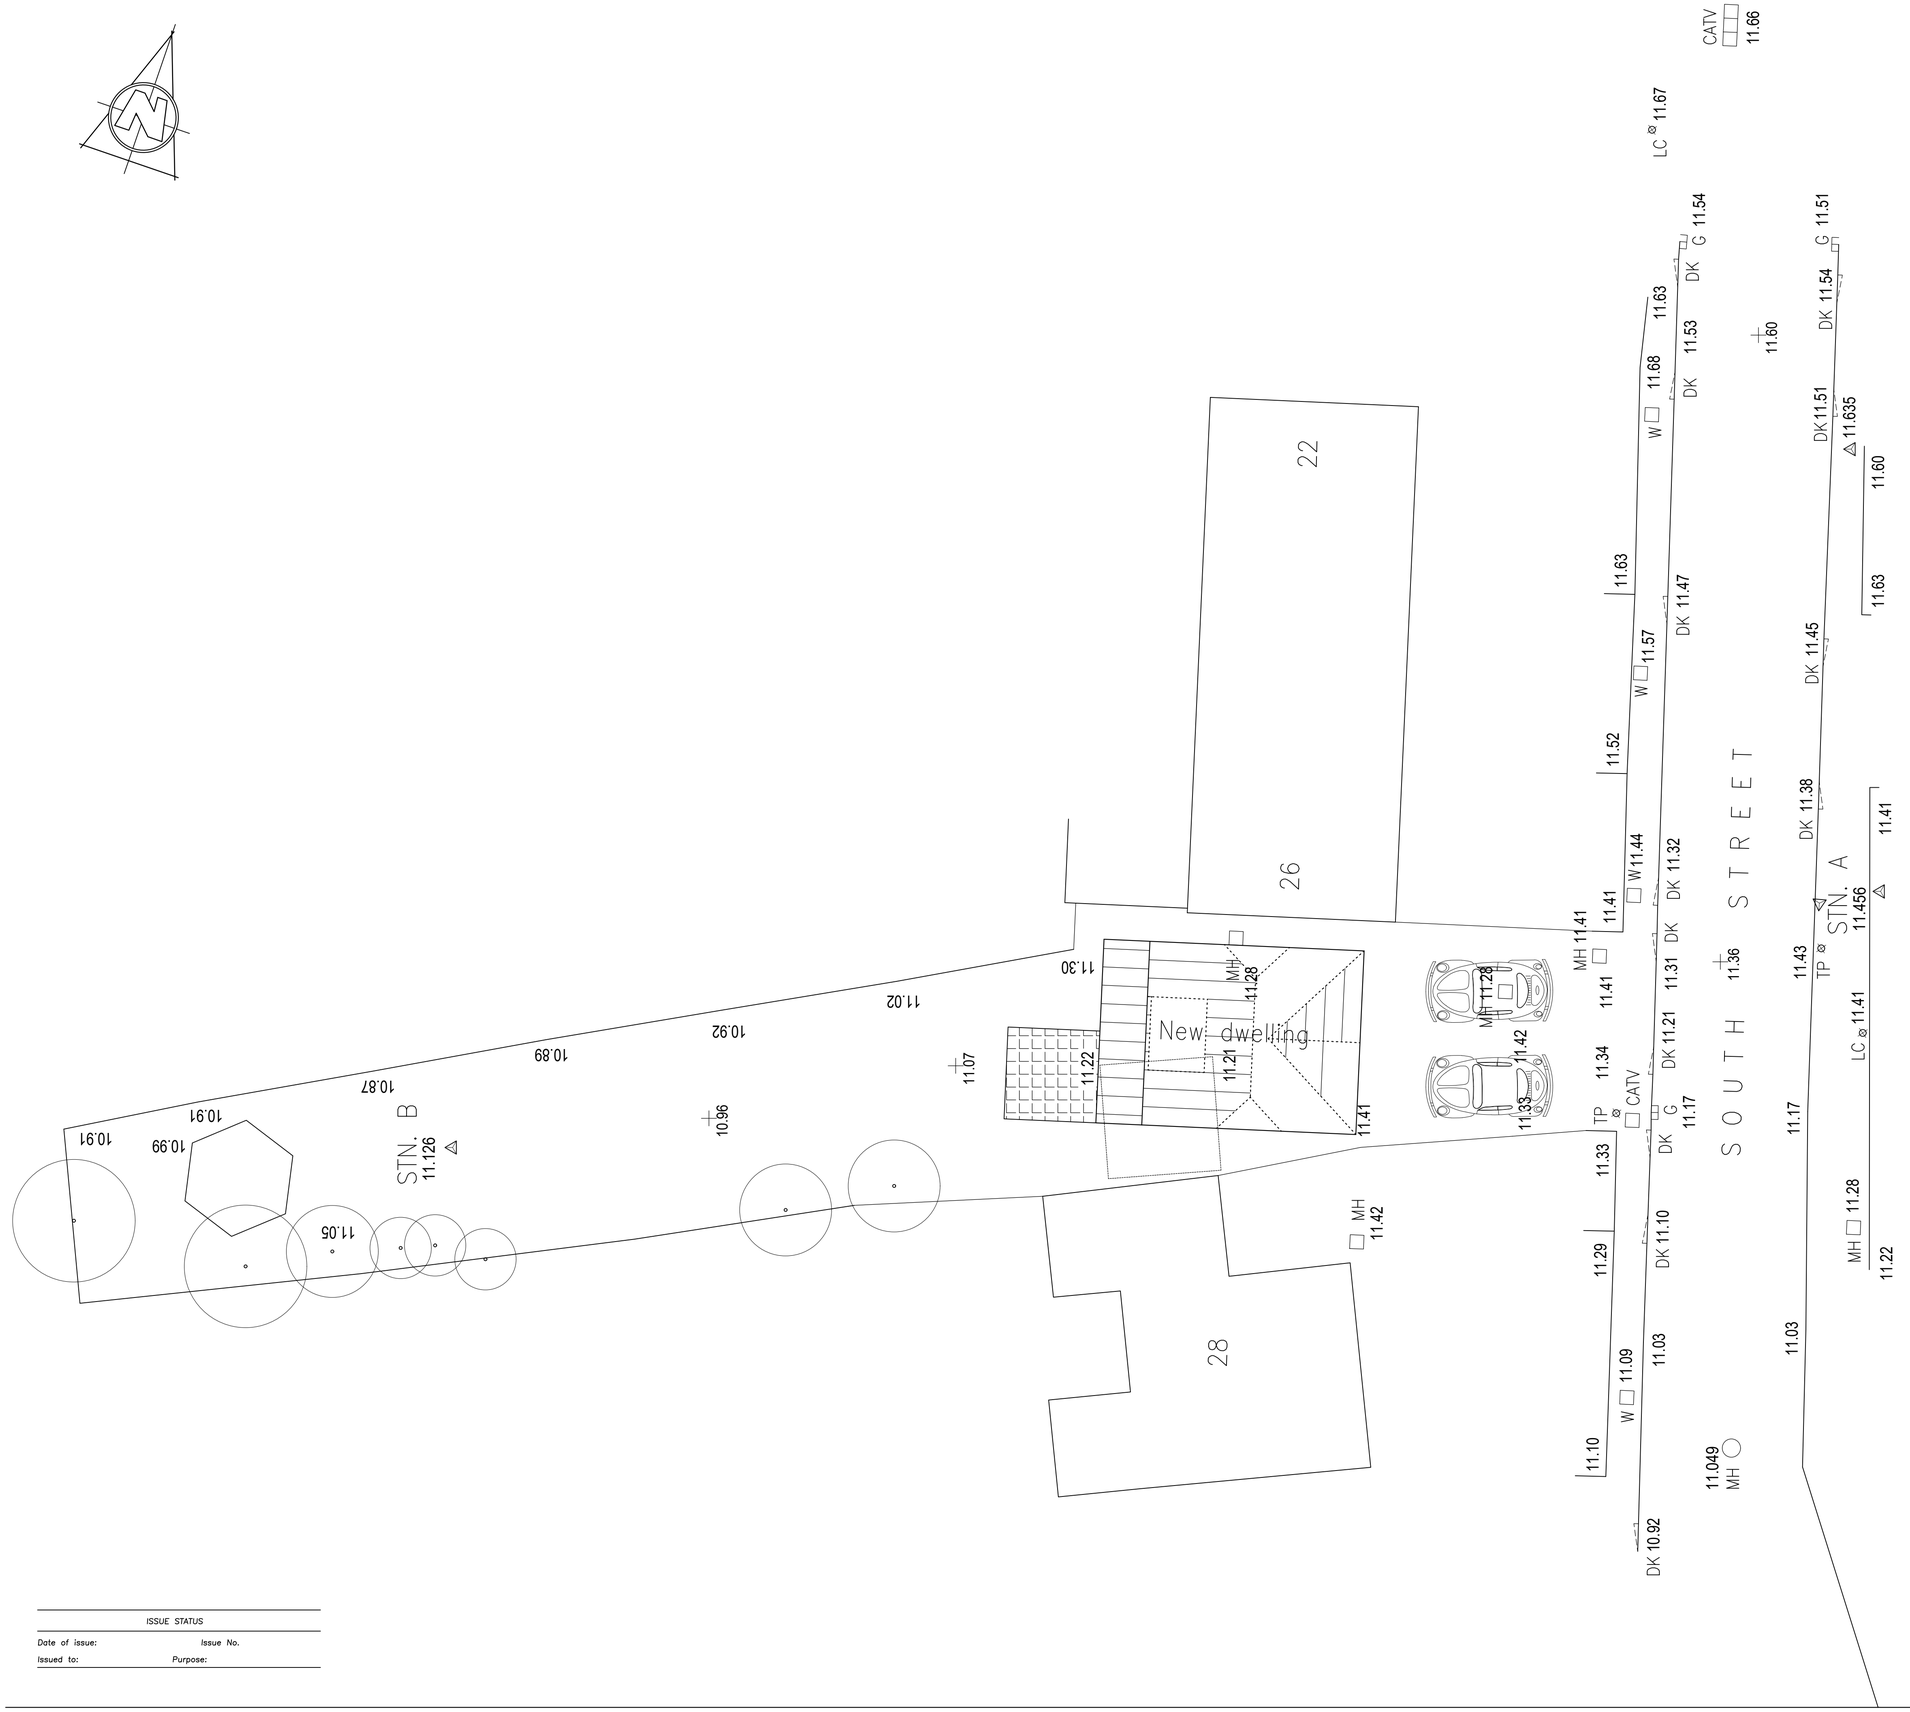


© Williamson & Daughter - MMXXIV. Use figured dimensions given in preference to scaling. All dimensions to be checked on site. All works subject to Planning and Building Regulations approval. Any discrepancies to be reported immediately upon discovery.

DRAWING No: W282.1-Kearle-01/4$$ PROJECT TITLE: 26, SOUTH ST.

DRAWN BY: G.P.W. PLOT DATE: 21.xi.24

Williamson & Daughter
WAD House, 248A, Cobham Road, Fetcham, Surrey. KT22 9JF.
T:0208. 715. 9300 / 07831 244 491 E:Info@Williamson-design.co.uk

Title PROPOSED SITE LAYOUT

Address
Land adjacent: 26, SOUTH STREET,
PARTRIDGE GREEN, WEST SUSSEX.
RH13 8EL.

For Mr. K. Kearl.

Date NOVEMBER 2024 Scale 1:100 (A1) Drawn GPW

Drawing Number
S-W282.1-K-01/4$$

Revisions: $: Amended to Client comments
$$: Amended to Client comments

ISSUE STATUS

Date of issue: Issue No.
Issued to: Purpose: