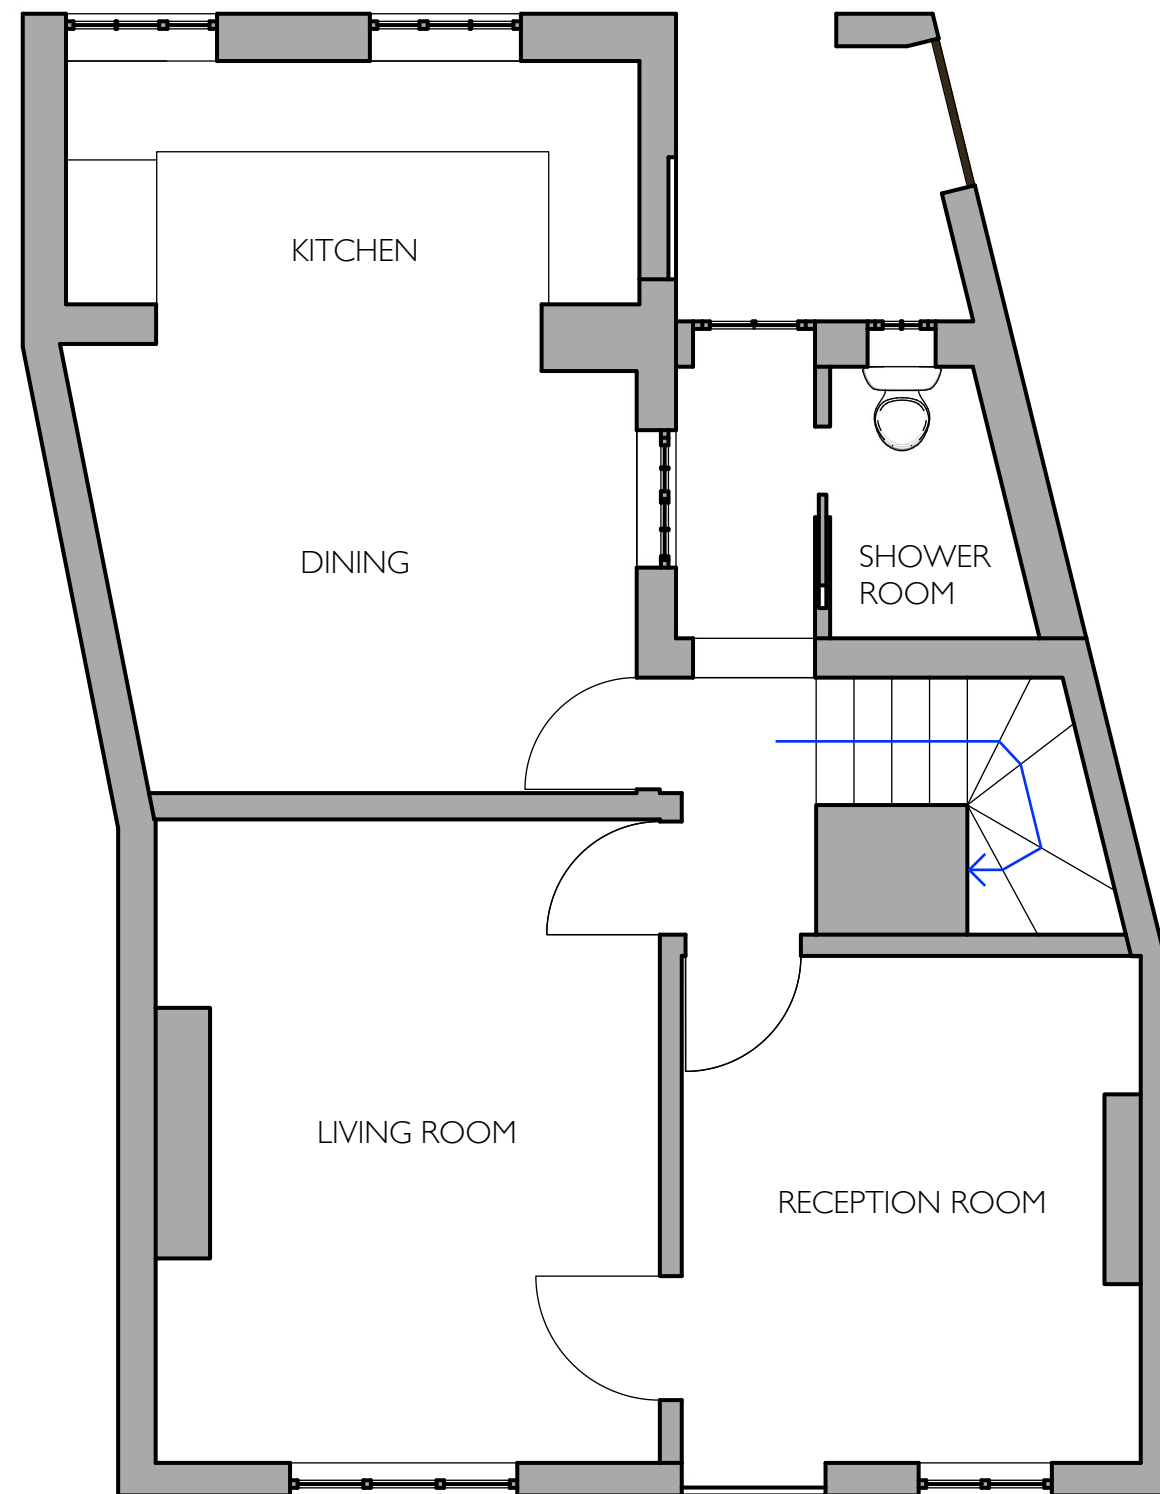
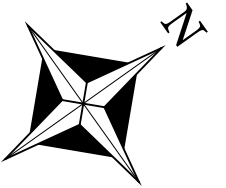


Scale 1:50 @ A3

PROPOSED GF PLAN

8 CHURCH STREET, STEYNING, BN44 3YB

ARCHITECTURE BY JAKE MCLEWEE BSC (HONS): ARCHITECTURAL TECHNOLOGY

REFERENCE / DATE

A 556-3

21/05/2026

ARCHITECTUREBYJAKE.CO.UK