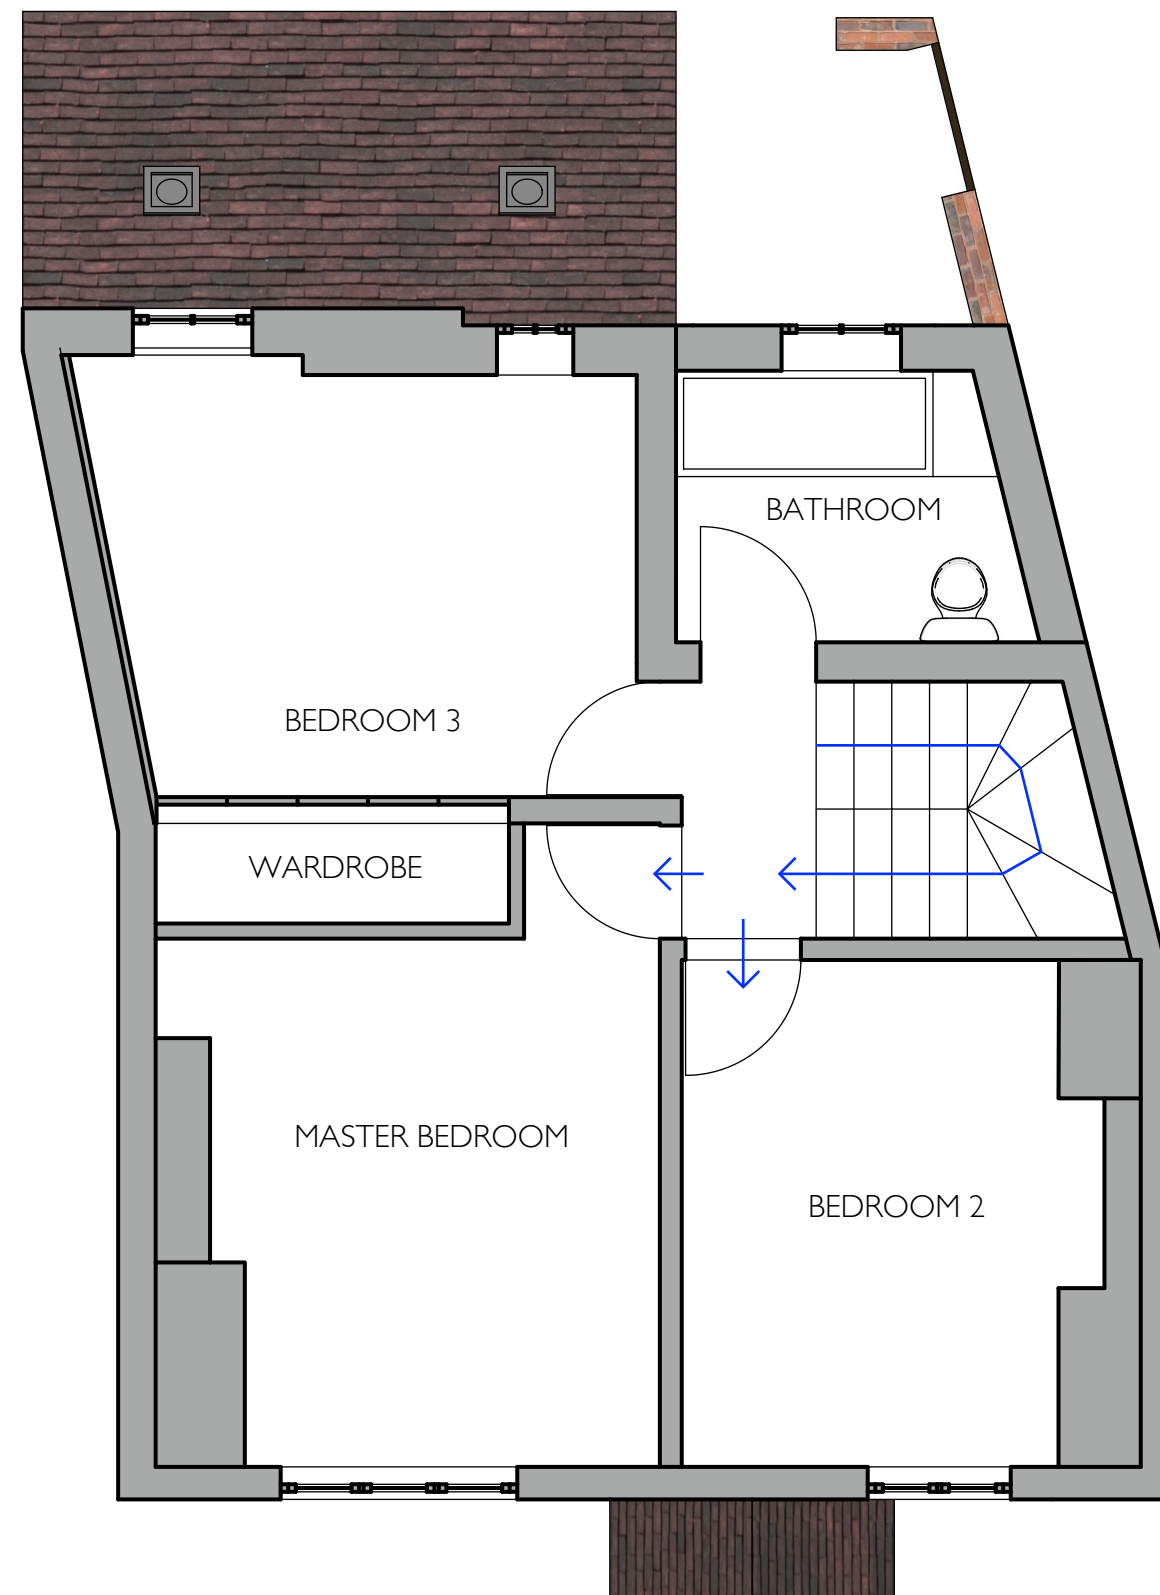
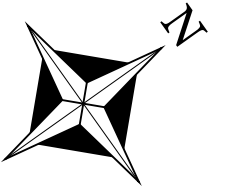


PROPOSED IF PLAN
8 CHURCH STREET, STEYNING, BN44 3YB
ARCHITECTURE BY JAKE MCLEWEE BSC (HONS): ARCHITECTURAL TECHNOLOGY

REFERENCE / DATE
A 556-5
21/05/2026
ARCHITECTUREBYJAKE.CO.UK