



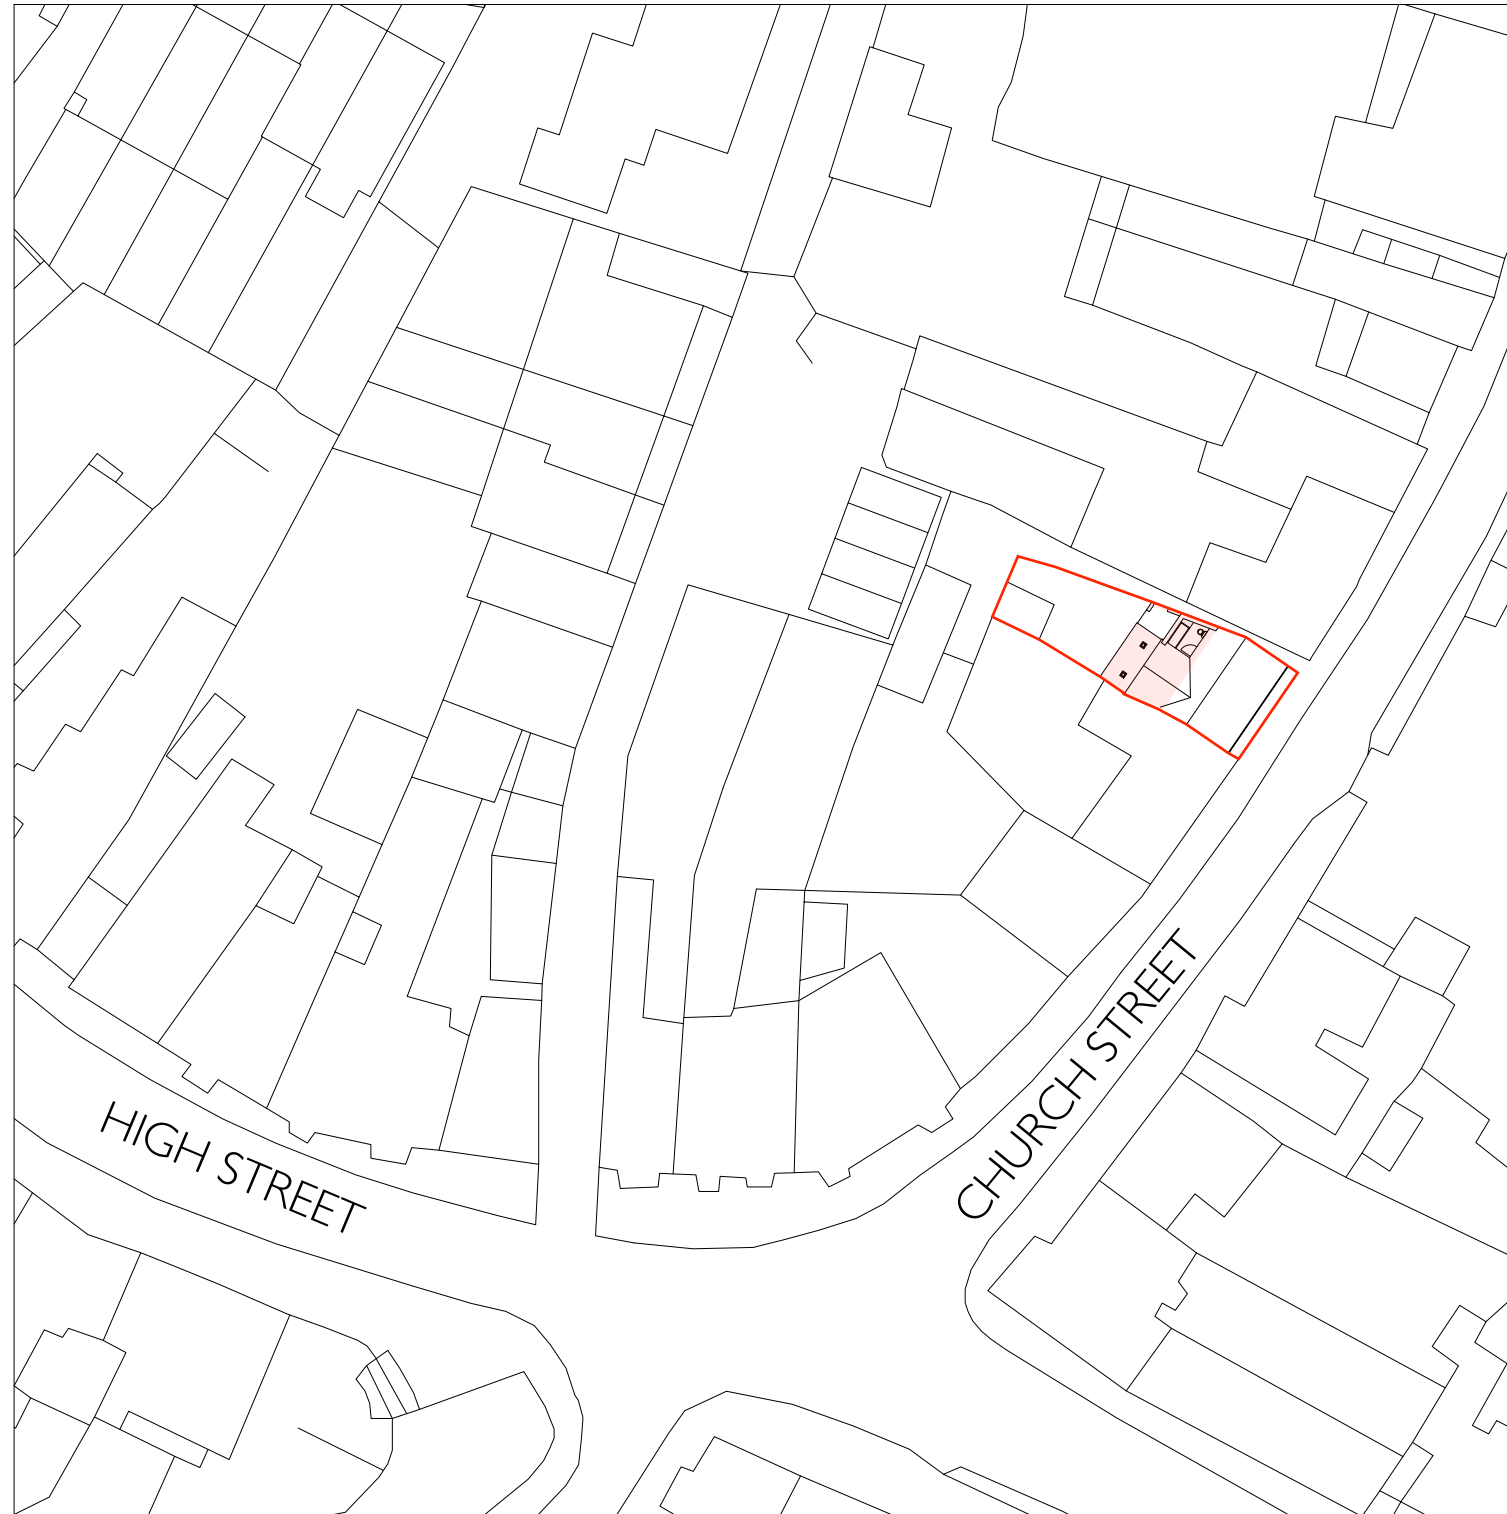

1:500

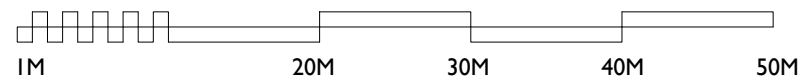

BLOCK PLAN

8 CHURCH STREET, STEYNING, BN44 3YB

ARCHITECTURE BY **JAKE** MCLEWEE BSC (HONS): ARCHITECTURAL TECHNOLOGY

REFERENCE / DATE

A 556-11

21/05/2026

ARCHITECTUREBYJAKE.CO.UK