


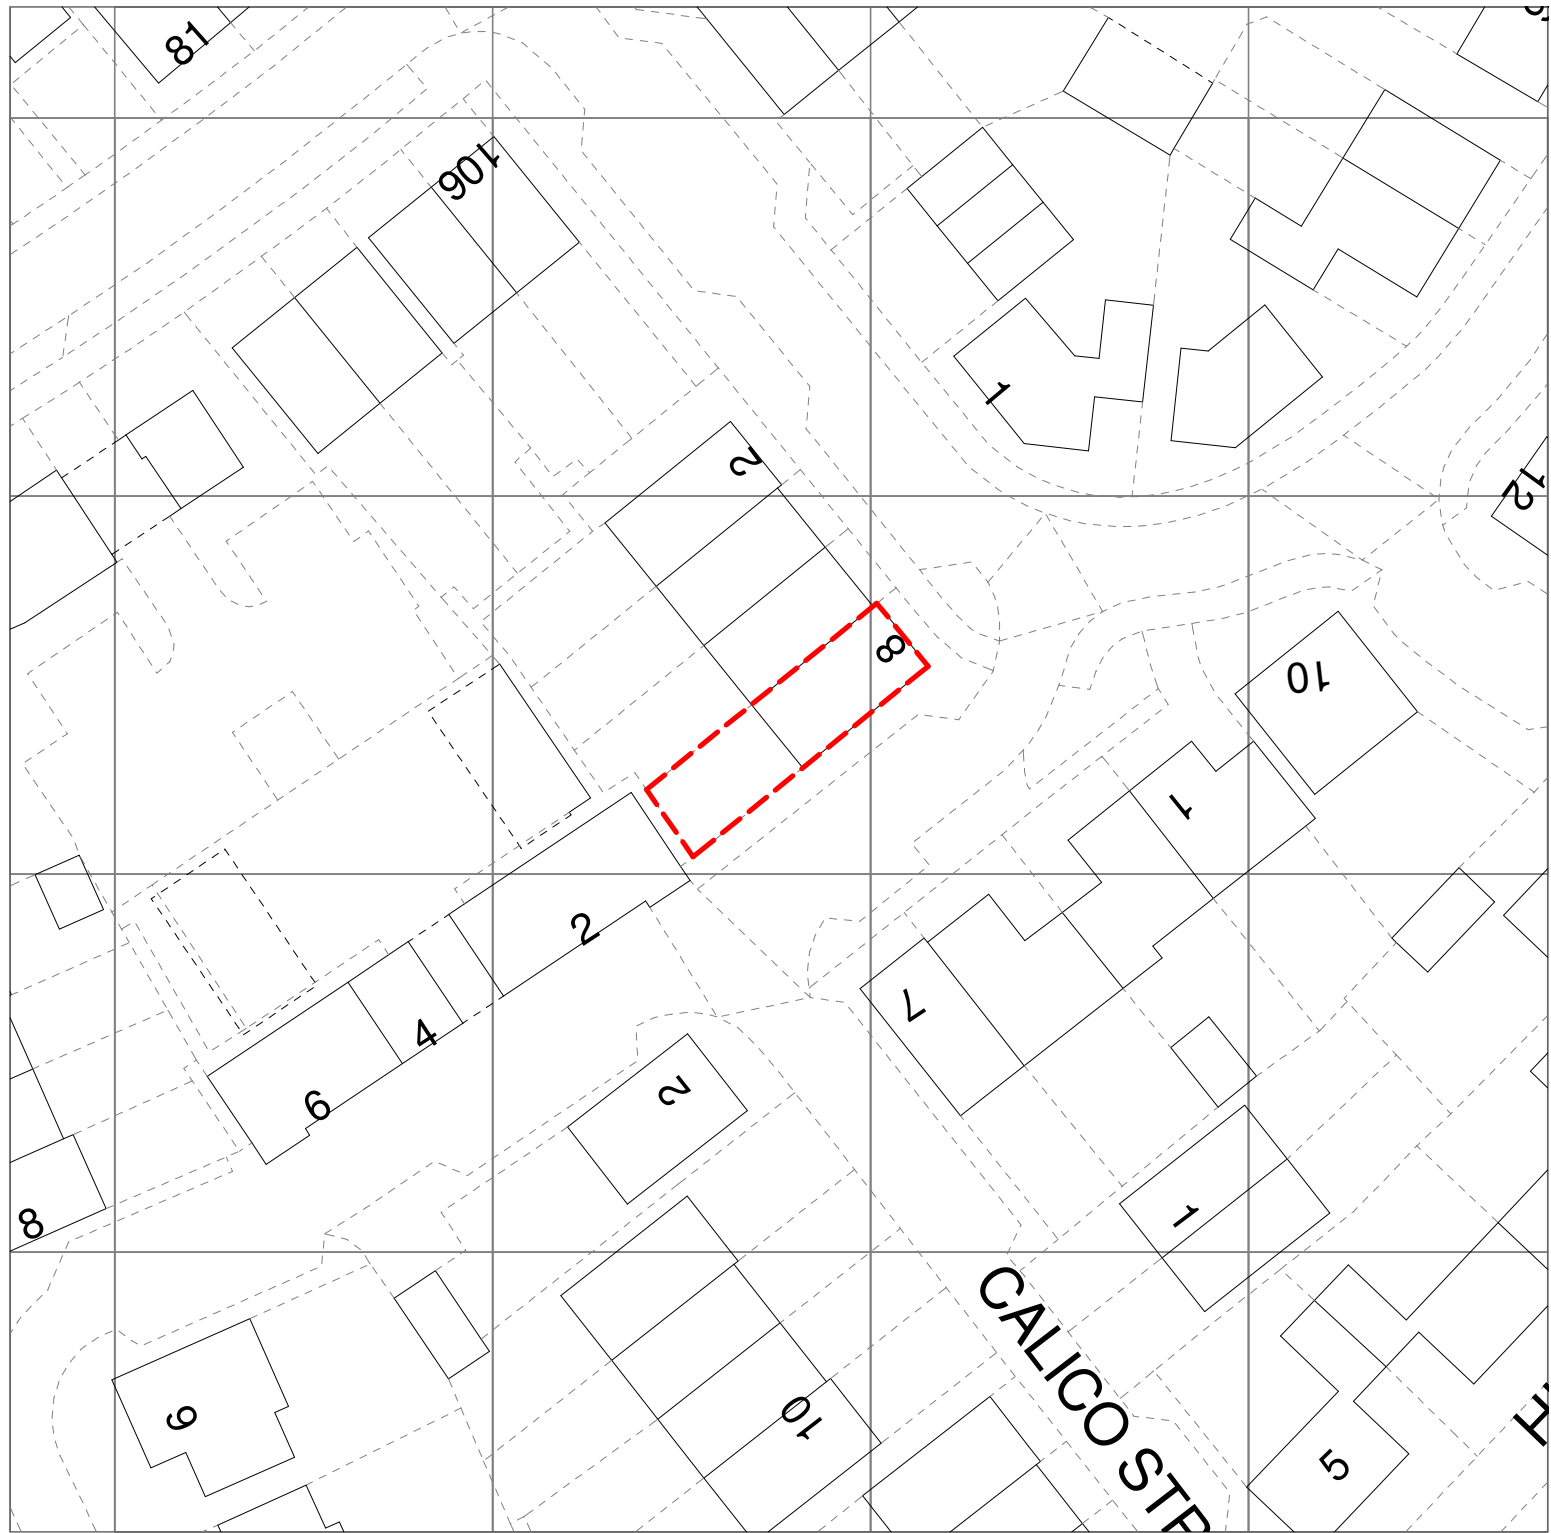
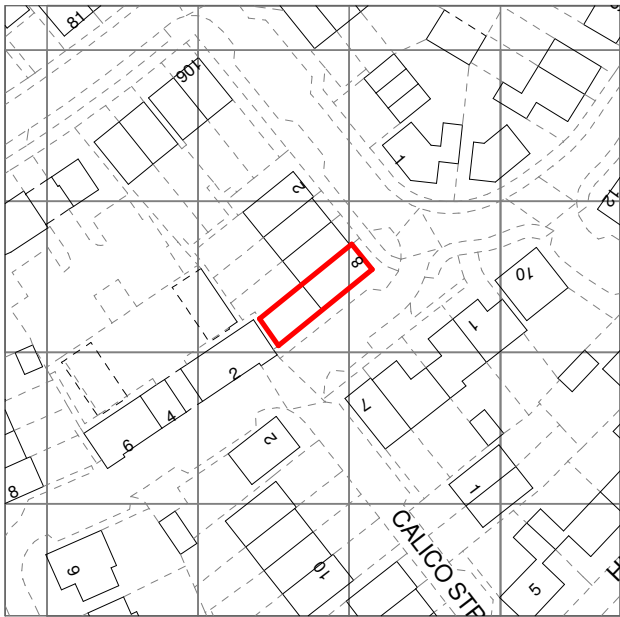


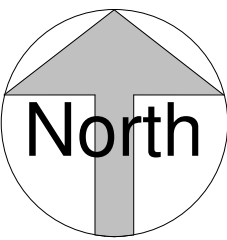

1 Block Plan
1 : 500

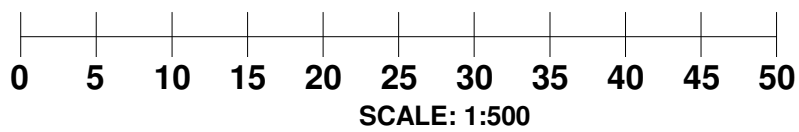

2 OS Map
1 : 1250

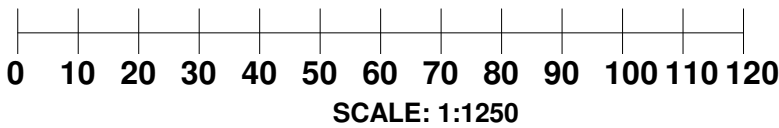



Tel: 020 3632 2690
Mob: 07956311277

Email: info@canopyplanning.co.uk
Web: www.canopyplanning.co.uk



CIAT
Registered Practice

**PLANNING
DRAWINGS**

8 TRIBUTARY LANE
CRAWLEY RH12 0BQ

EXISTING BLOCK PLAN & OS MAP			
Project number	26183	26183 05	A
Date	May. 2026		
Drawn by	T.R	Scale	1:1250 & 1:500
Checked by	L.P		