


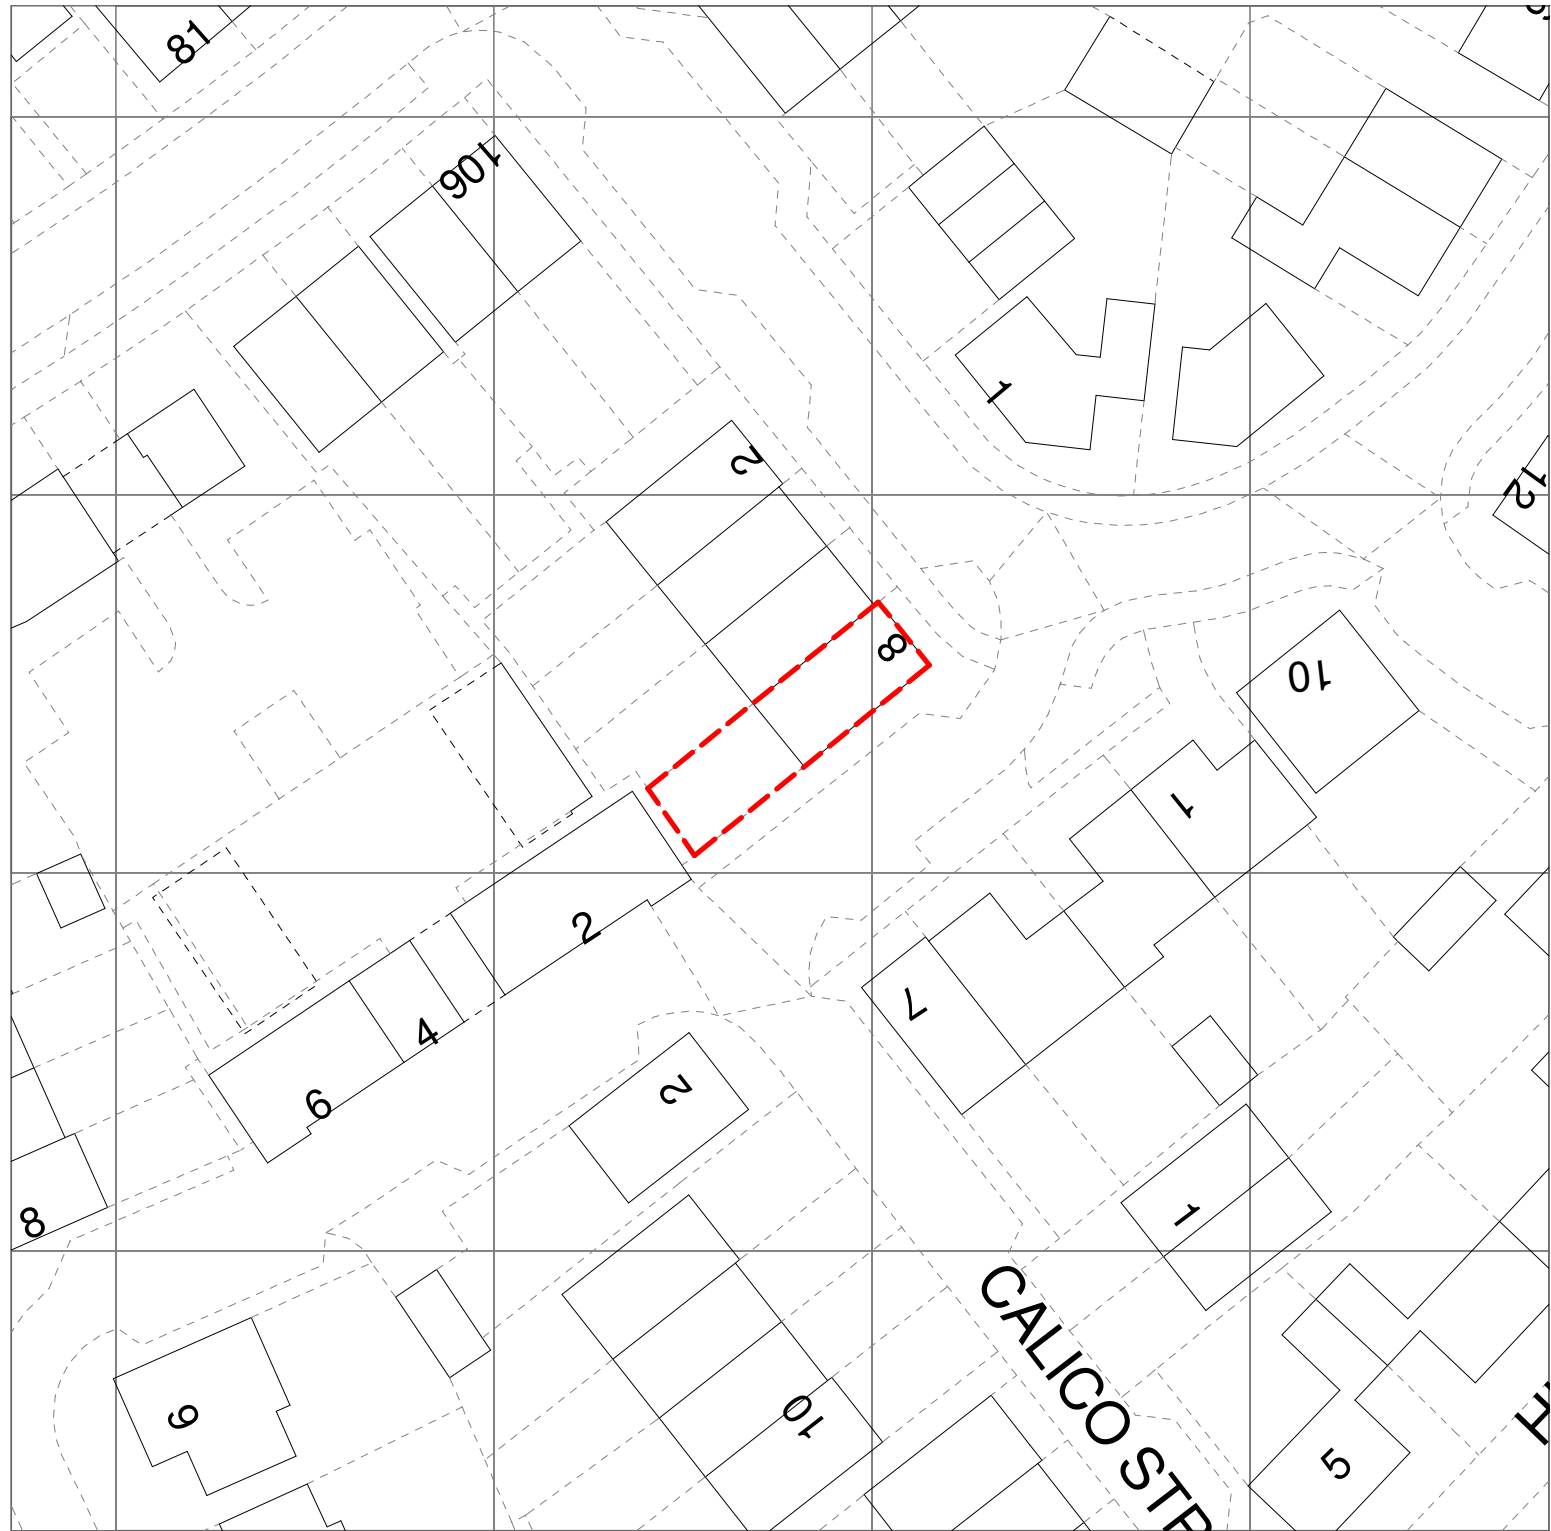
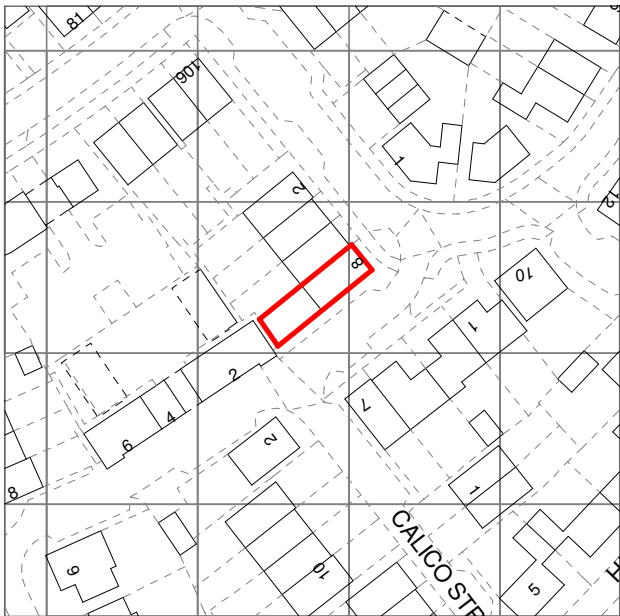


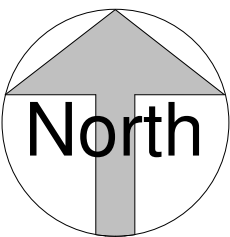

**1 Block Plan.**  
1 : 500

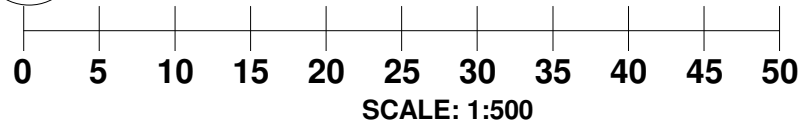

**2 OS Map.**  
1 : 1250

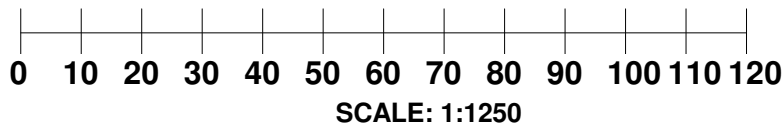



Tel: 020 3632 2690  
Mob: 07956311277

Email: [info@canopyplanning.co.uk](mailto:info@canopyplanning.co.uk)  
Web: [www.canopyplanning.co.uk](http://www.canopyplanning.co.uk)



**PLANNING  
DRAWINGS**

**8 TRIBUTARY LANE  
CRAWLEY RH12 0BQ**

| PROPOSED BLOCK PLAN & OS MAP |           |          |                |
|------------------------------|-----------|----------|----------------|
| Project number               | 26183     | 26183 10 | A              |
| Date                         | May. 2026 |          |                |
| Drawn by                     | T.R       | Scale    | 1:1250 & 1:500 |
| Checked by                   | L.P       |          |                |