
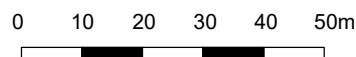


Rev. Description

Date By

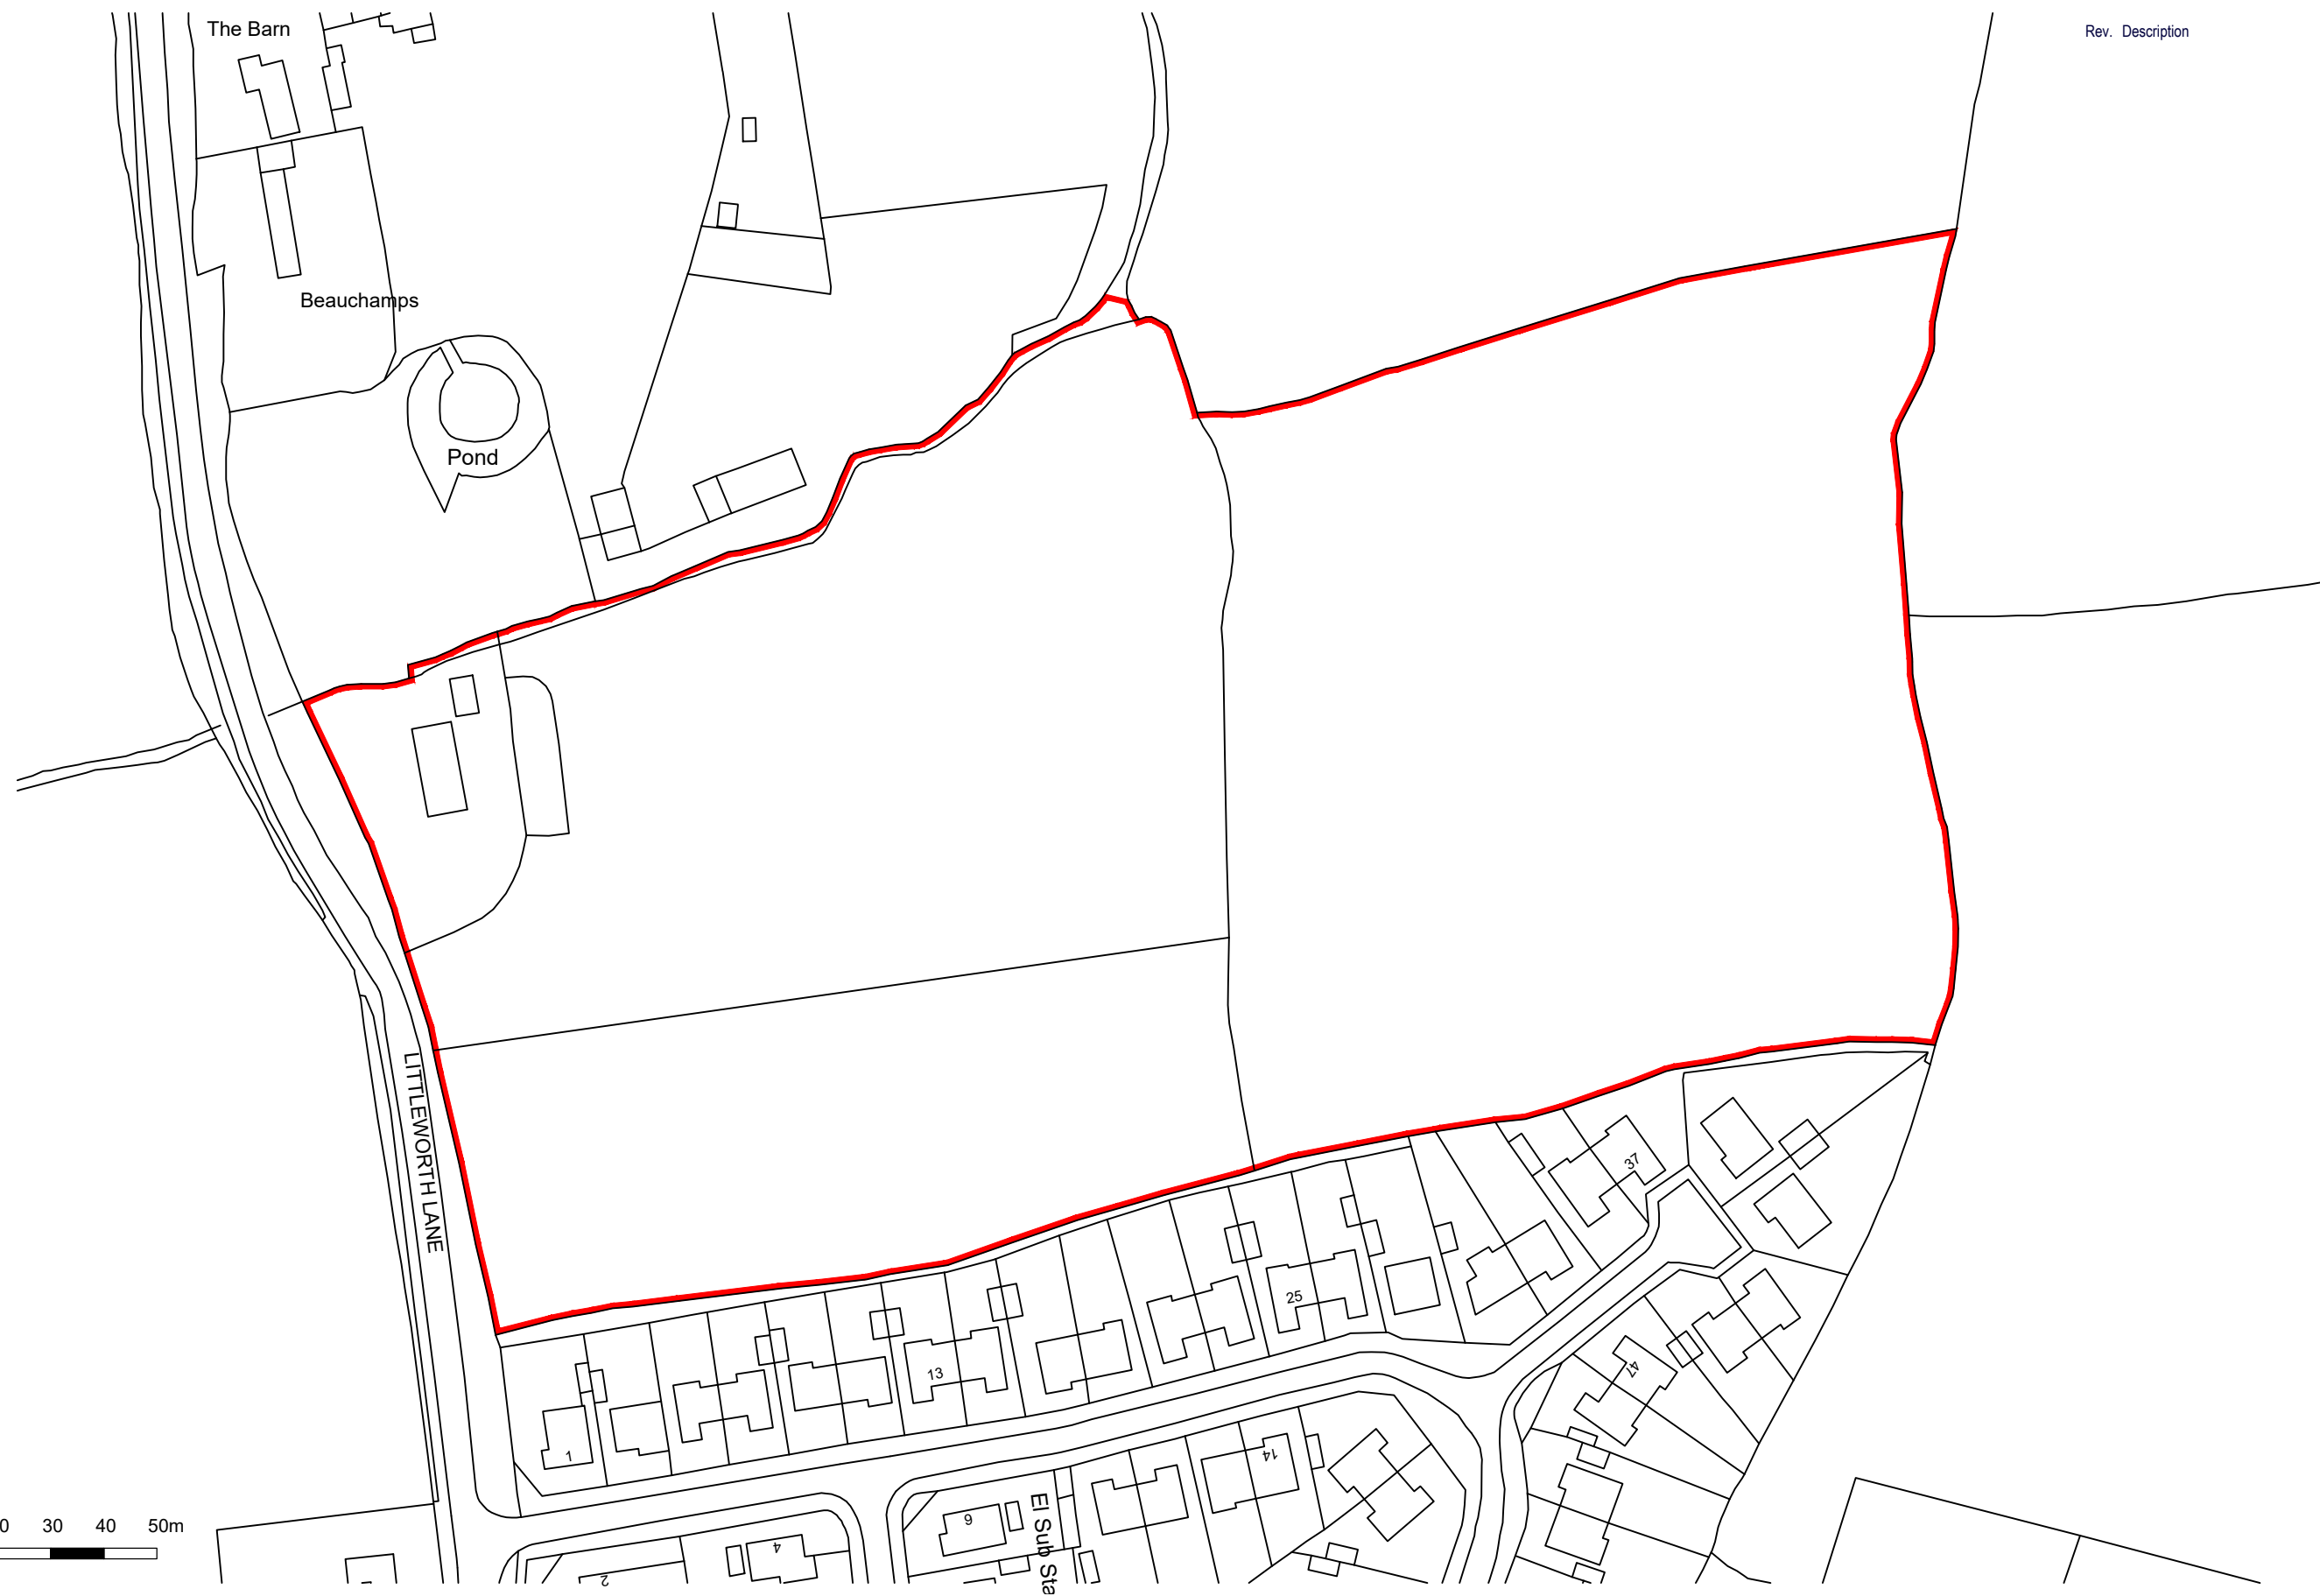

Rydon Homes Ltd
Rydon House
Station Road
Forest Row
East Sussex
RH18 5DW
T 01342 825151
E-mail: design@rydon.co.uk

Land North of The Rise Partridge Green

Location Plan

Drawing No: 1031-OA-100

Date: September 2021
Drawn by: MAH
Scale: 1:1250 @ A3
Rev: