



Scale Bar 1:50

Flat roof joists x 50
C16 @ 380 c/c

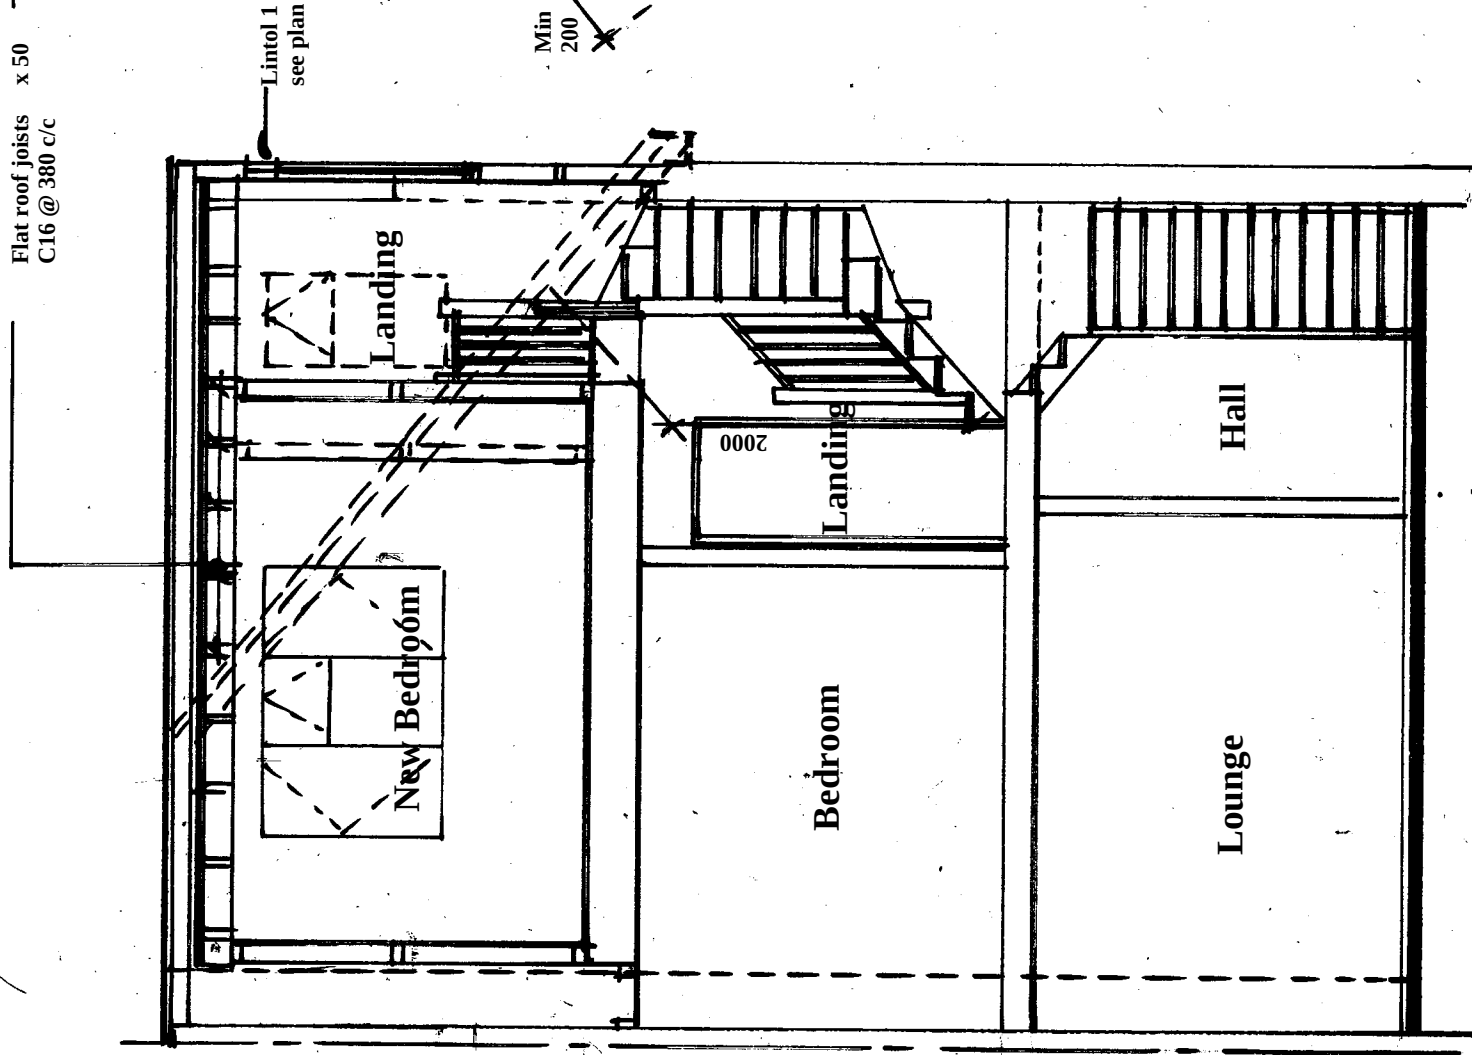

Section X-X

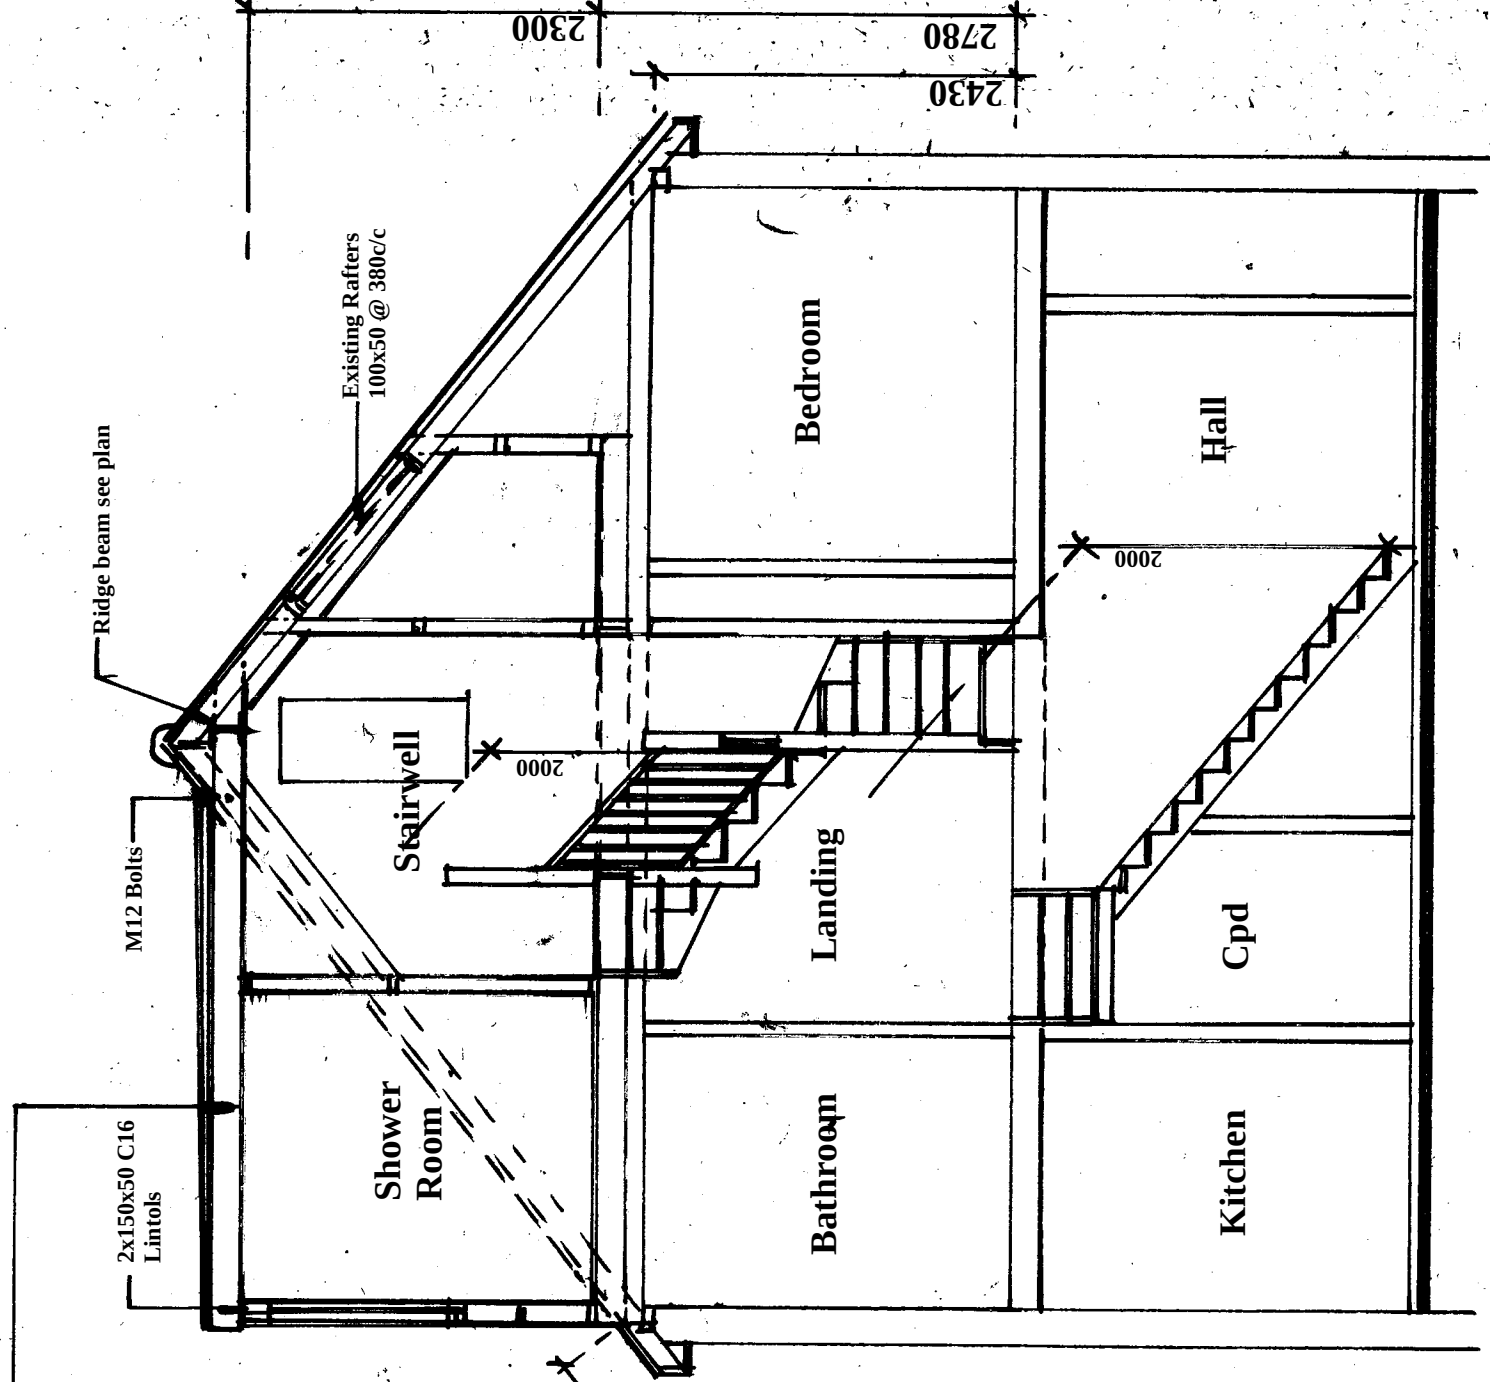

Section Y-Y

Amendments	Date

Client

Mr & Mrs Saunders

Site Address

23 Comptons Lane
Horsham
West Sussex
RH13 5NL

Proposal

Loft Conversion

Drawing Title

Sections

Date 21/12/25

Drawn S. Burrows

Scales

1:50

DWG NO.	REV
S13473/3	