Metres 0 5 10 15 20 25 30

VISUAL SCALE (Metric) 1-200

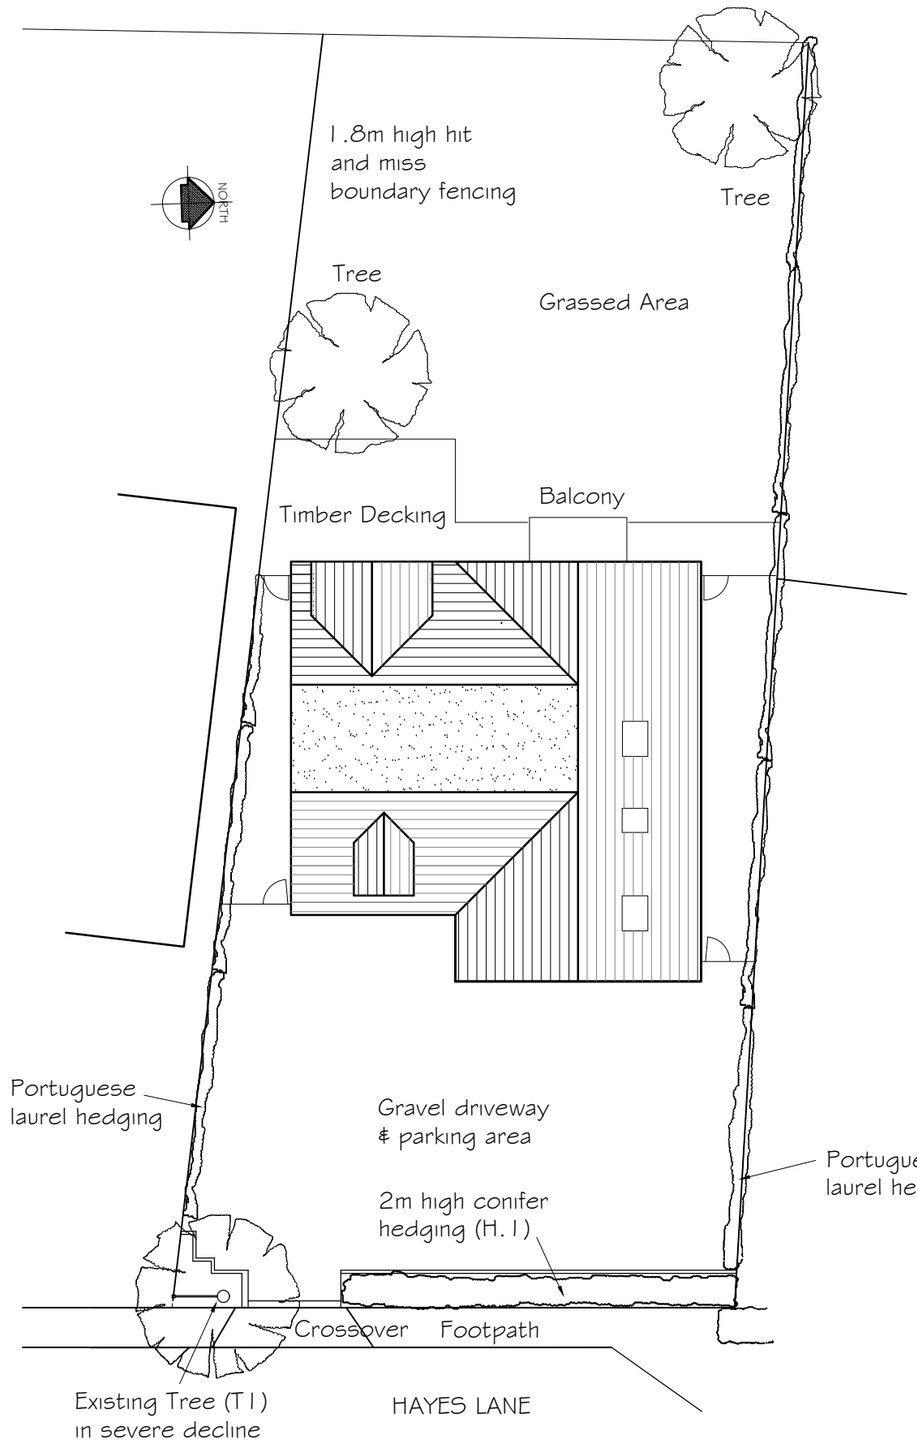

PLAN as existing - Scale 1:200

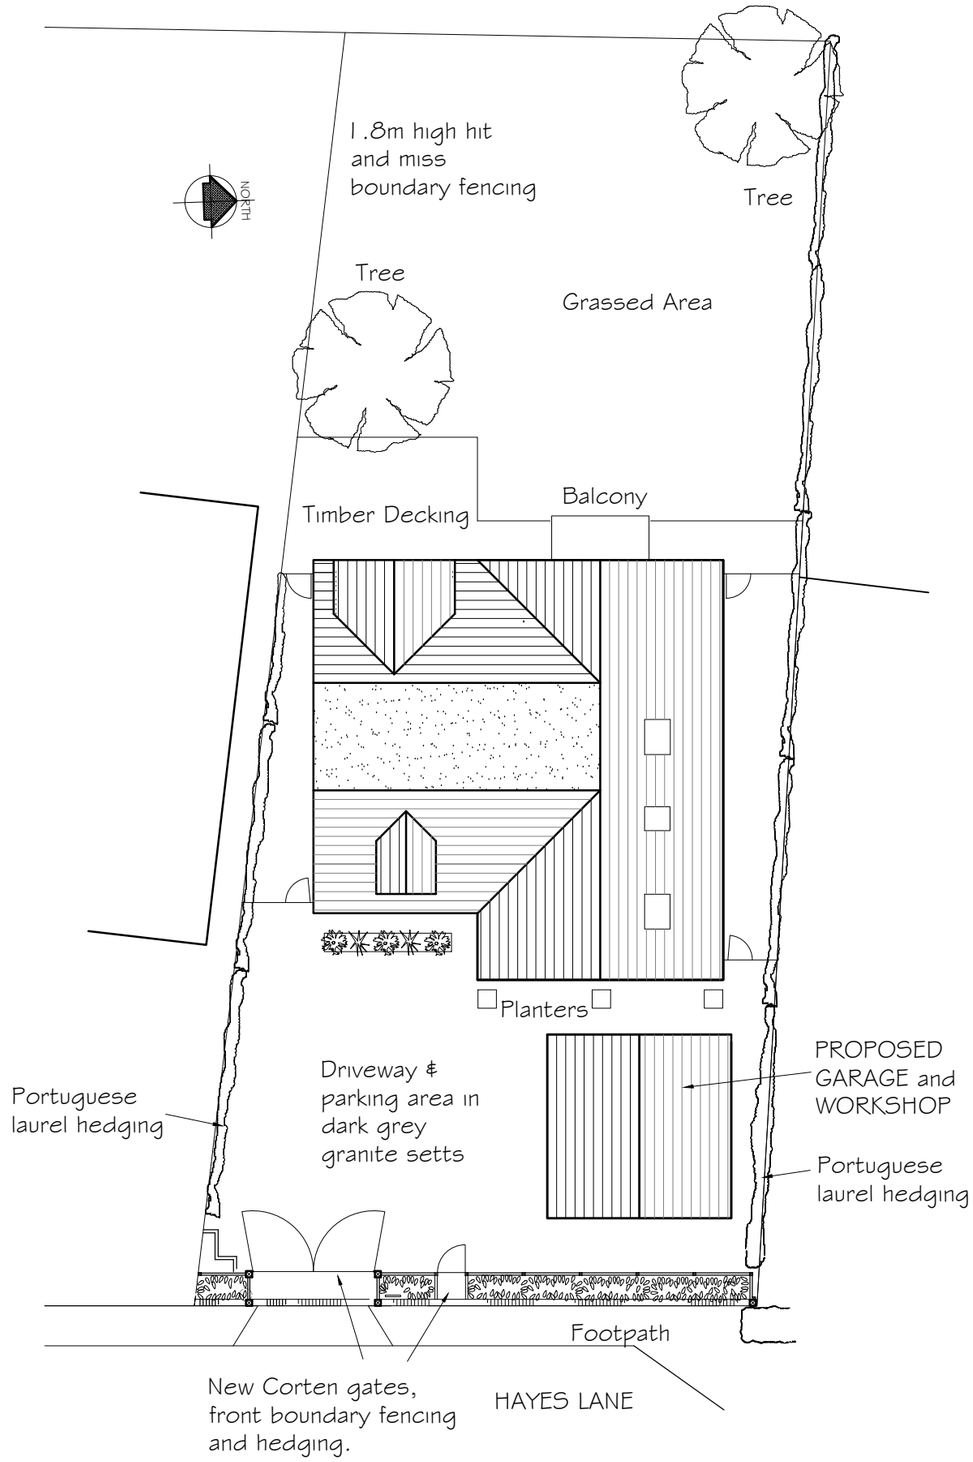

PLAN as proposed - Scale 1:200

Notes

Do not scale for construction purposes.

Check all dimensions and levels on site before commencing work or preparing any shop drawings and report any discrepancies to avoid abortive work.

All materials, components and workmanship are to comply with the requirements of the latest relevant British Standard Code of Practice and appropriate manufacturer's' recommendations.

All work is to be carried out to the satisfaction of the Local Authority and to comply with the current Planning and Building Regulation legislation

DRAWING PREPARED FOR PLANNING PURPOSES ONLY

Rev		
A	Planning Application	Oct 26

Title:
EXISTING AND PROPOSED SITE BLOCK PLANS

Name & Address:
Mr & Mrs S CAMERA
WOODLANDS
HAYES LANE
SLINFOLD
WEST SUSSEX
RH13 0SA

Date:	Scale:
Sept 26	1:200 @A3

Drawing Number: SC/26/02A