
NOTES

- DO NOT SCALE OFF THIS DRAWING EXCEPT FOR PLANNING PURPOSES
- CHECK ALL DIMENSIONS ON SITE BEFORE ANY WORK IS COMMENCED
- ALL GOODS MATERIALS AND WORKMANSHIP MUST CONFORM WITH CURRENT BUILDING REGULATIONS, BRITISH STANDARDS AND CODES OF PRACTICE
- COPYRIGHT OF THIS DRAWING IS RETAINED BY THE ARCHITECT AND IT MUST NOT BE REPRODUCED WITHOUT WRITTEN CONSENT

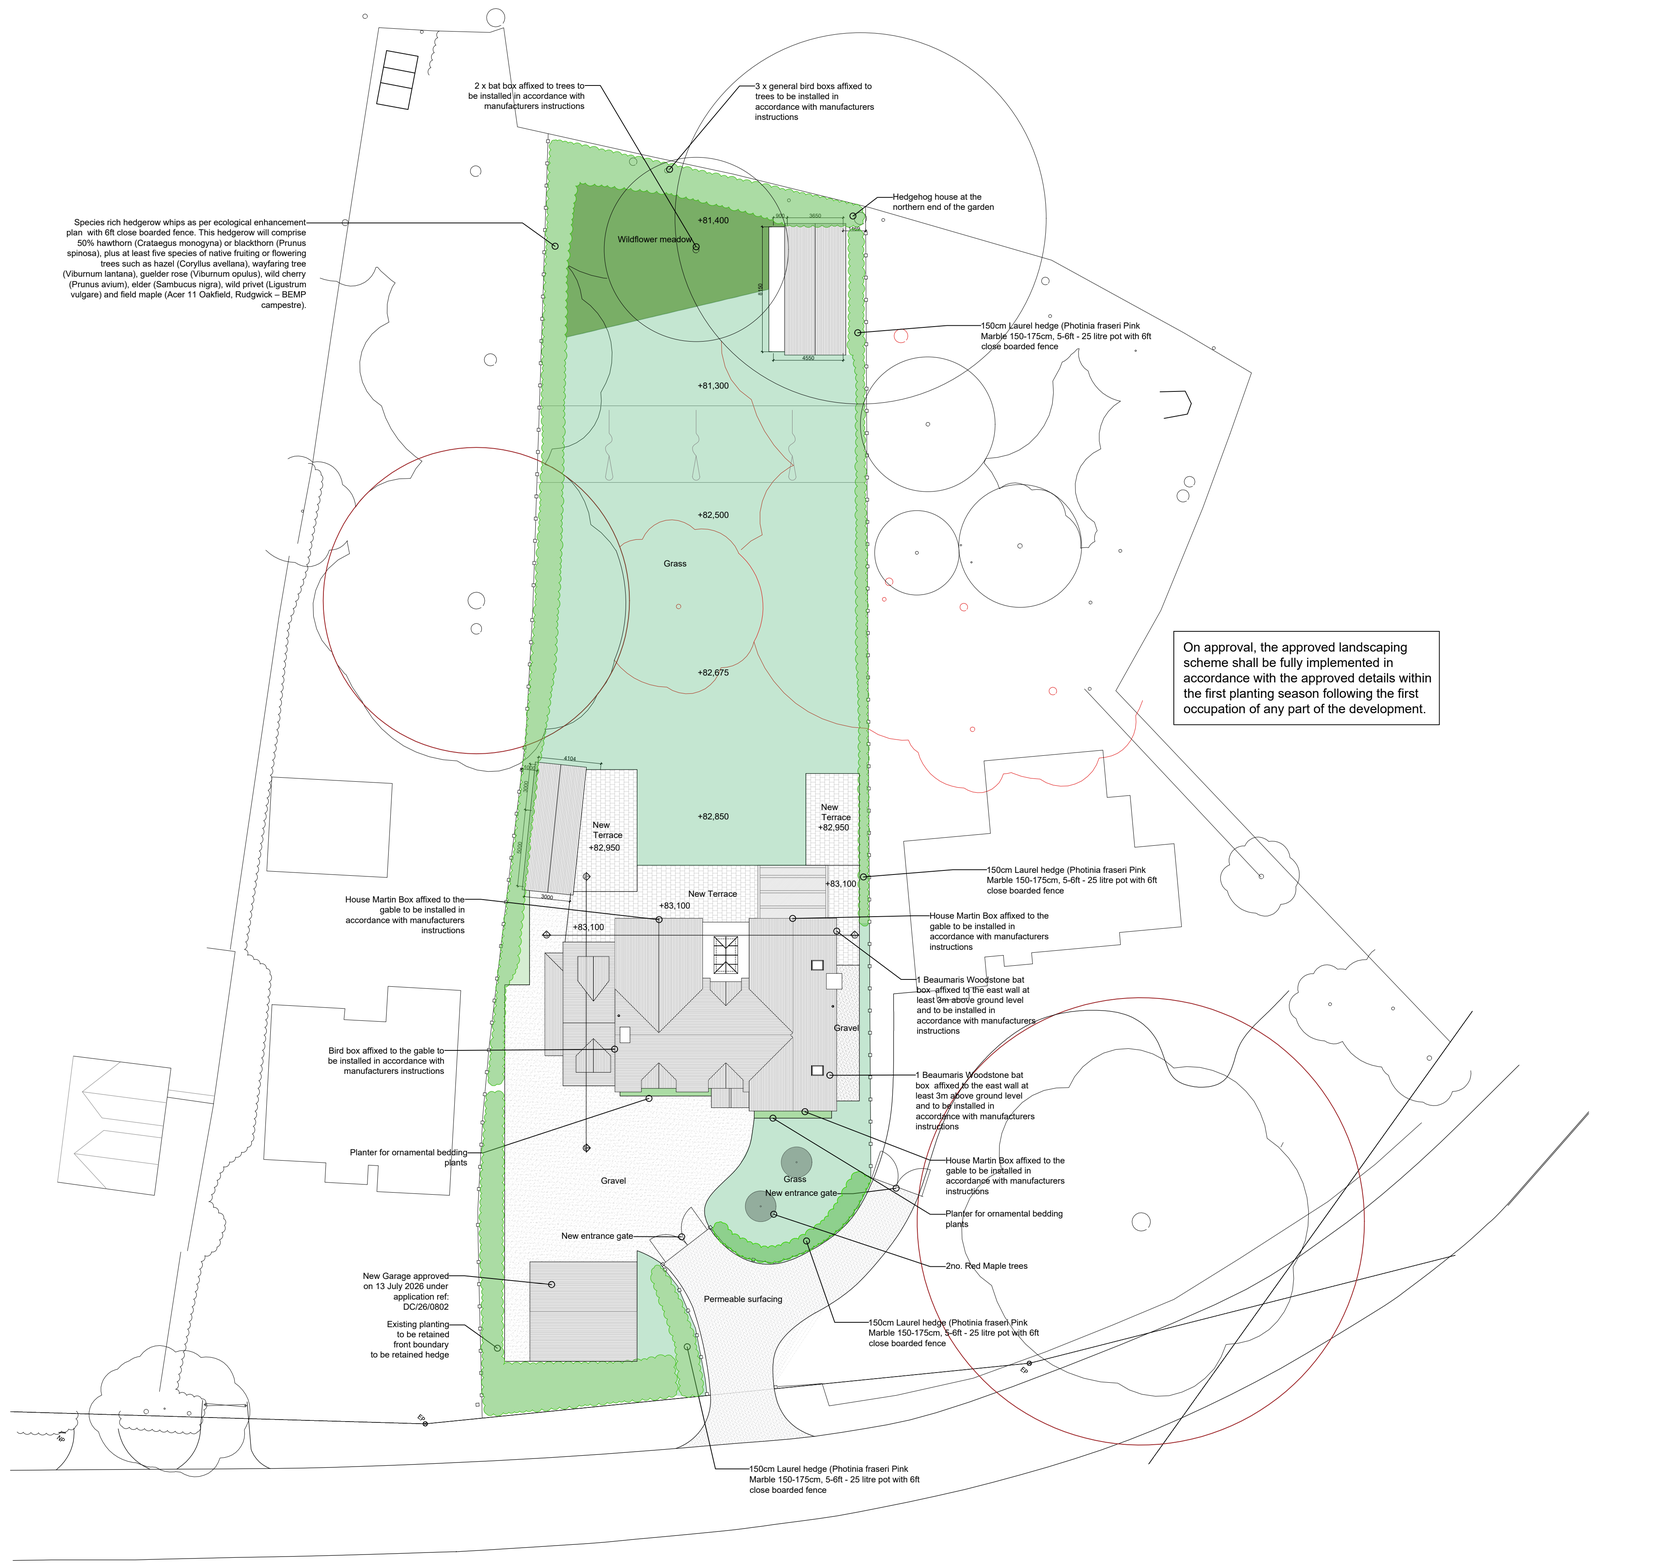

On approval, the approved landscaping scheme shall be fully implemented in accordance with the approved details within the first planting season following the first occupation of any part of the development.

Site Plan - 1:200 @ A1

5 0 5 10 15 20 25

Scale Bar 1:200

REV	DATE	BY	AMENDMENT
G	14.04.26	BH	Garage size amended
F	20.02.26	BH	Garage Added
E	24.11.25	BH	Permeable surfacing added
D	10.07.25	BH	Landscaping Amendments
C	03.07.25	BH	Landscaping added
B	01.05.24	BH	Drainage added
A	29.04.24	BH	Scale bar added

folkes architects
The Old Forge
8 Church Road
Storrington
West Sussex
RH20 4LA
t: 01903 895829
info@folkesarchitects.co.uk

CLIENT
Mr A Jackson

JOB TITLE
Replacement Dwelling
Oakfield, Cox Green
Rudgwick, Horsham
West Sussex
RH12 3DD

DRAWING TITLE
Site Plan

DRAWING STATUS
PLANNING
NOT FOR CONSTRUCTION USE UNLESS STATED AS 'CONSTRUCTION'

DATE	SCALE	DRAWN BY	CHECKED BY
Feb 2023	1:200 @ A1	BH	MF

JOB NO.	DRAWING NO.	REVISION
24004	2.02	G