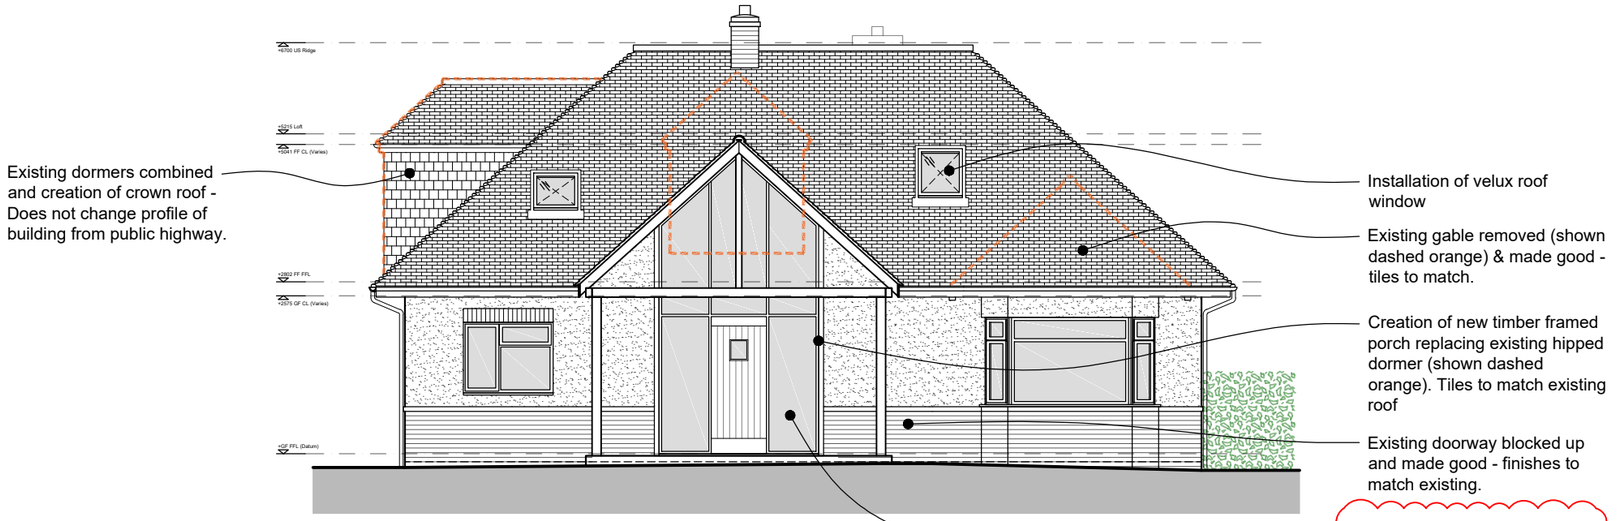

Front (East) Elevation
@ 1:100 Scale

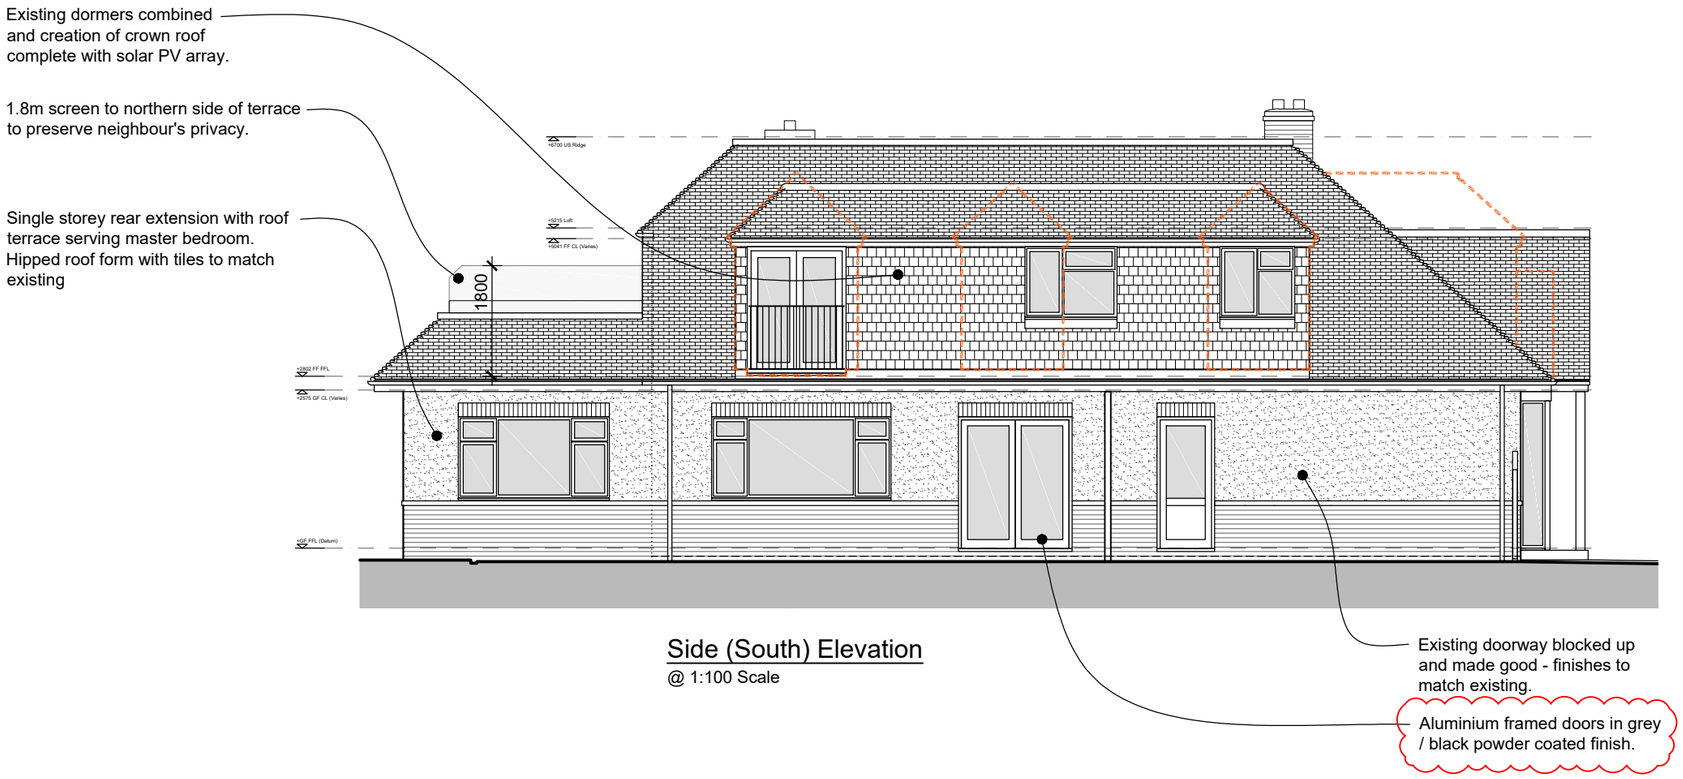

Side (South) Elevation
@ 1:100 Scale

0m 1m 2m 3m 4m 5m 10m
Scale Bar @ 1:100

PLANNING

Notes:
> Issued for Planning Approval. Do not use for the purposes of ordering/purchasing.
> Figured dimensions to take precedence over scaling from drawing.
> Drawing to scales as noted. All dimensions in millimetres unless noted otherwise. Check all dimensions and levels on site.
> These drawings are subject to Planning and Building Regulation Approval or any other statute in law before construction commences.
> For details of all structural, mechanical and electrical works where mentioned, refer to relevant specialist's drawings, specification and documentation.
> If any discrepancies are found in the drawings these are to be brought to the attention of Daintree Design for rectification.
> Boundary lines are indicative only. Exact location of boundaries should be determined on site before work commences.
> Drawing to be printed in colour.

Symbols Key:

+XXXX	Indicates levels on section and elevation
(+XXXX)	Floor to ceiling level (FFL - CL)
+XXXX	Other spot level taken from FFL, e.g. door height
XXXX CH XXXX FC	Window level: suffixed FC = FFL to Cill; CH = Cill to Head; CLH = Ceiling Level to Head.
Falls	Direction of falls for ramps roofs etc.
span	Direction of span for joists
UP	Indicates a change in floor level. Arrow always points up from lower to higher level.

Rev	Date	Description	By	Chk
B	07.02.25	fenestration materials clarified.	SC	✓
A	03.02.25	Privacy screen added to northern side of terrace	SC	✓

Daintree Design
a: Daintree Design, PO Box 5584, Brighton, BN50 8WG.
t: 01273 286 683
e: hello@daintreedesign.co.uk
w: www.daintreedesign.co.uk

Client
Mr & Mrs Leggatt

Project
'Sunnymede', Nuthurst Street, Nuthurst, RH13 6RG.

Title
Proposed: Elevations

Scale
1:100 @ A3

Date
November 24

Drawing Number
D2426-350(B)

© Copyright Daintree Design | Daintree design acting as Principal Designer under CDM 2015 & The Building Safety Act 2023 - Appointed: 06/08/24 Appointment Concluded: TBC - Project Ongoing