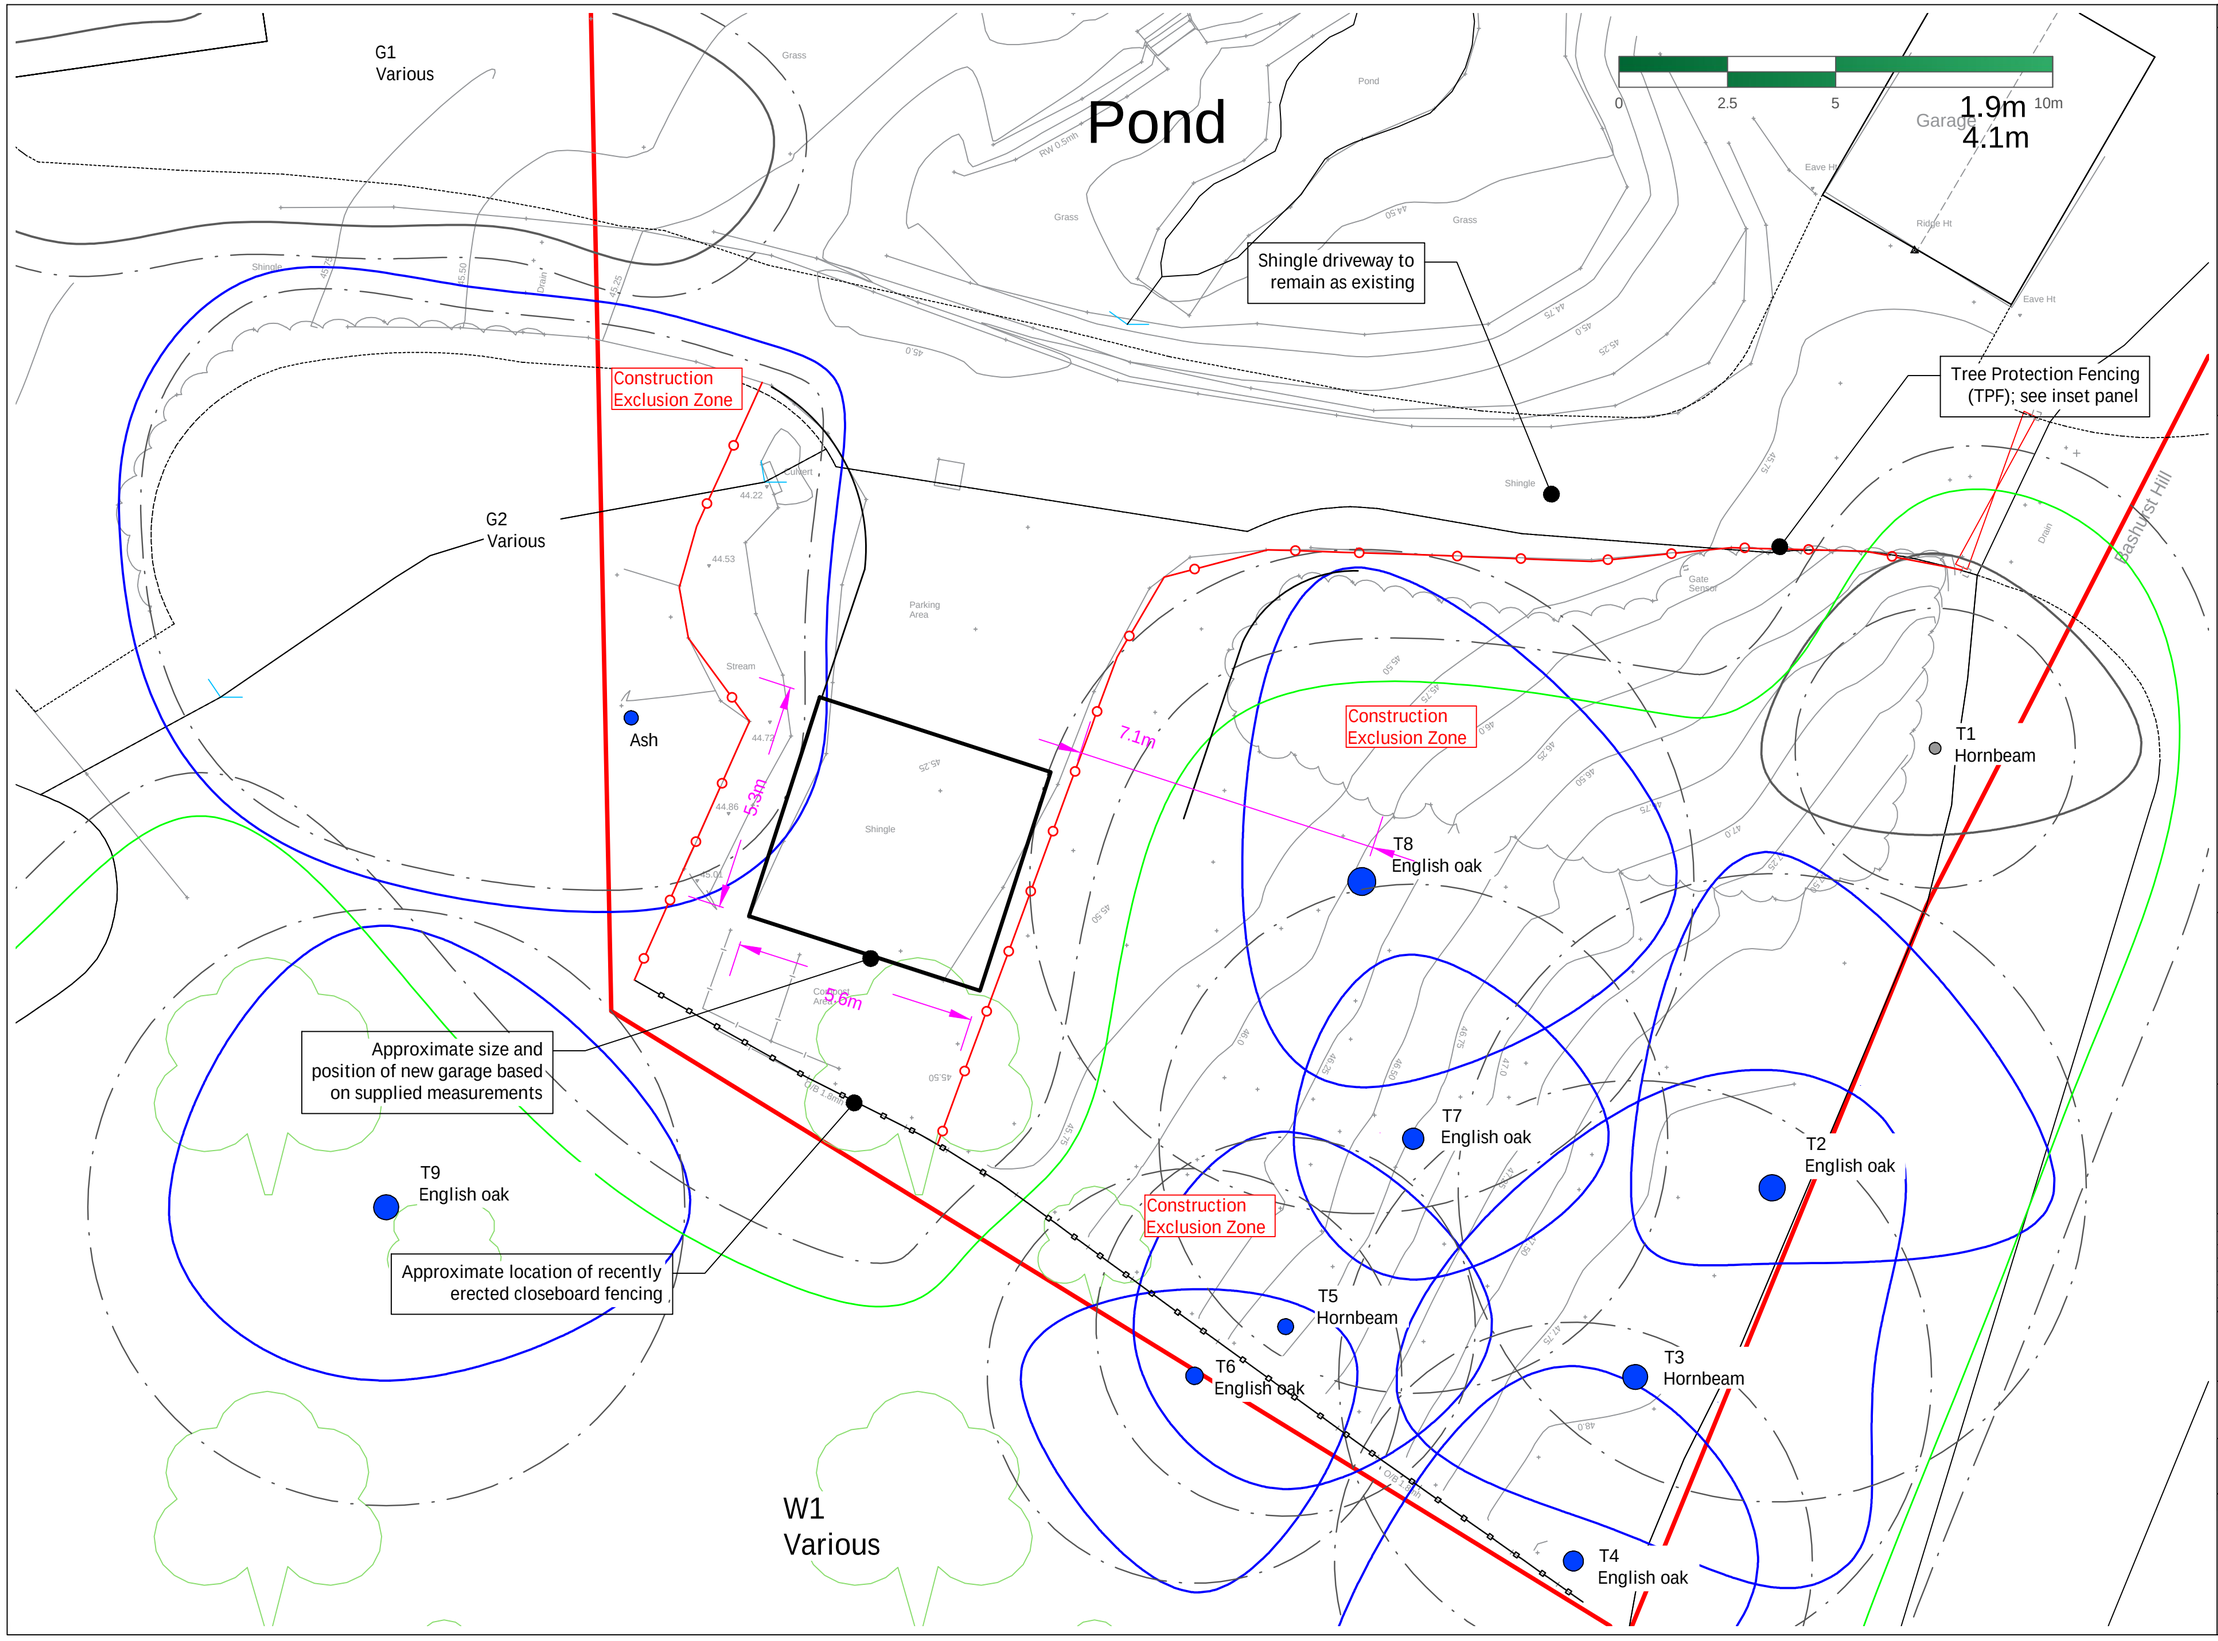

Tree Protection Fencing (TPF)

The alternative specification comprises 2m tall, welded mesh panels such as 'heras' panels, set within rubber feet to avoid the need for excavation within the RPAs of retained trees. Individual panels will be joined together using a minimum of two anti-tamper couplers that can only be removed from within the construction exclusion zone. Stabilising struts secured to a base plate with road pins, or to a block tray where fencing is to be erected onto existing hard surfaces, will be incorporated between every other panel.

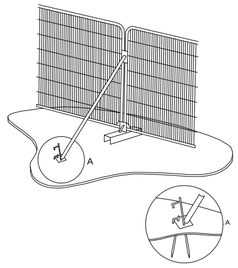

Category 'A' tree
Category 'B' tree
Category 'C' tree
Category 'U' tree
Root Protection Areas (RPAs)
Tree Protection Fencing (TPF)

Drawing History

Rev	Date	Comments
A	31.01.2025	Garage reduced to 5.6m x 5.3m - 2 bays

MDJ ARBORICULTURAL CONSULTANCY LIMITED

Copyright: MDJ Arboricultural Consultancy Ltd 2024

Ownership of this drawing and its intellectual property is retained by MDJ Arboricultural Consultancy Limited and should not be reproduced, copied, or distributed, in whole or in part, without prior written consent.

Site:	Willow Cottage, Bashurst Hill, Itchingfield, RH13 0NY
Client:	Mr B Dudman
Title:	Tree Protection Plan (TPP)
1st Issued:	October 2024
Dwg No:	MDJAC-BS24133-TPP-01A
Revision:	A
Scale:	1:100 @ A2