
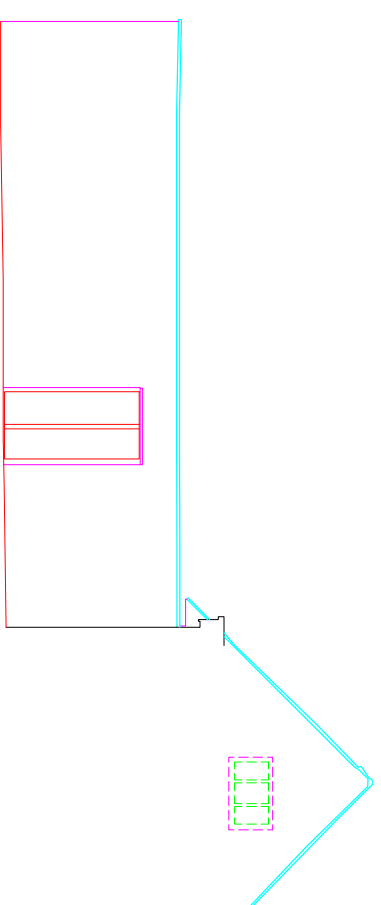
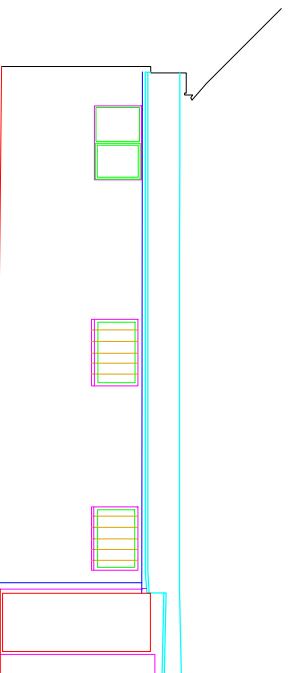
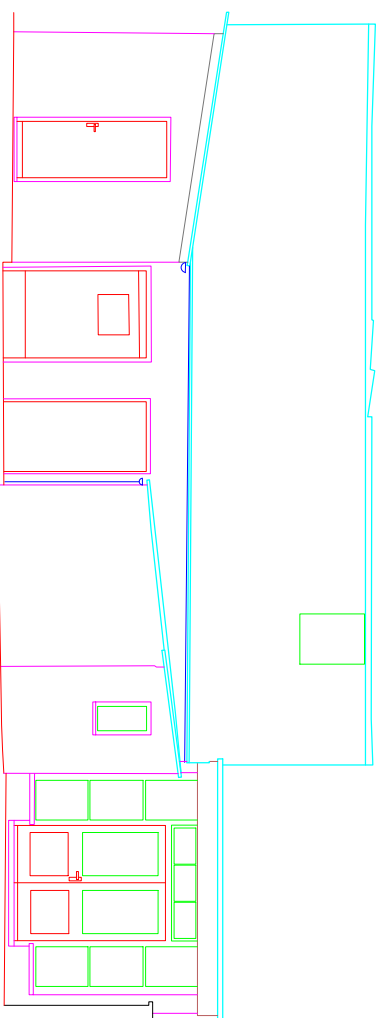
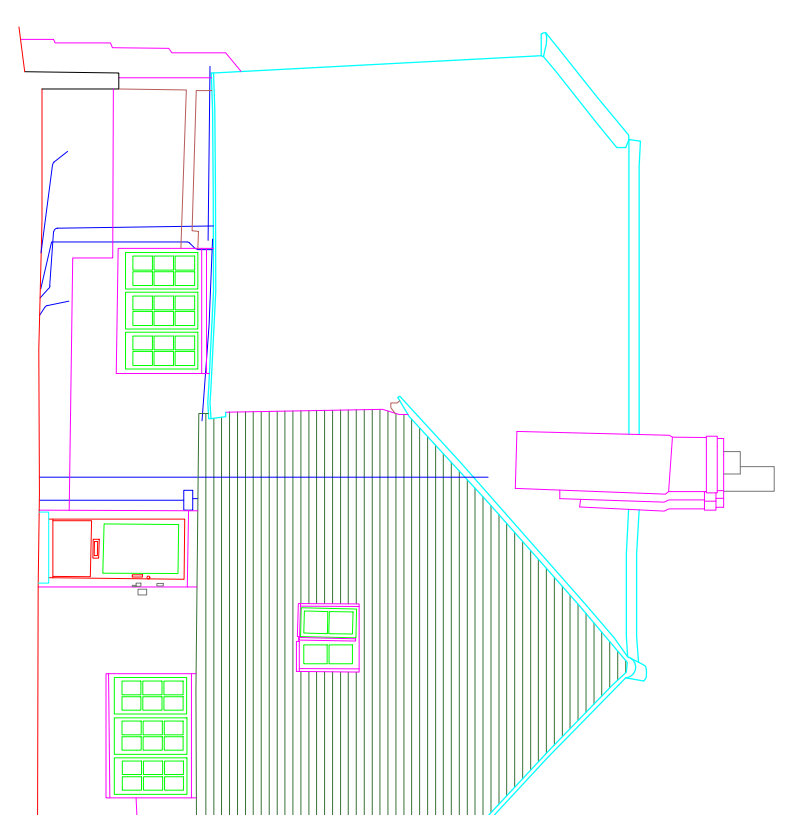
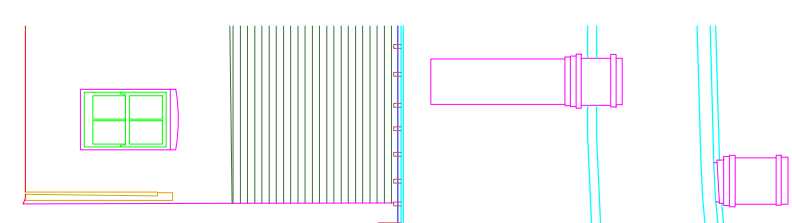
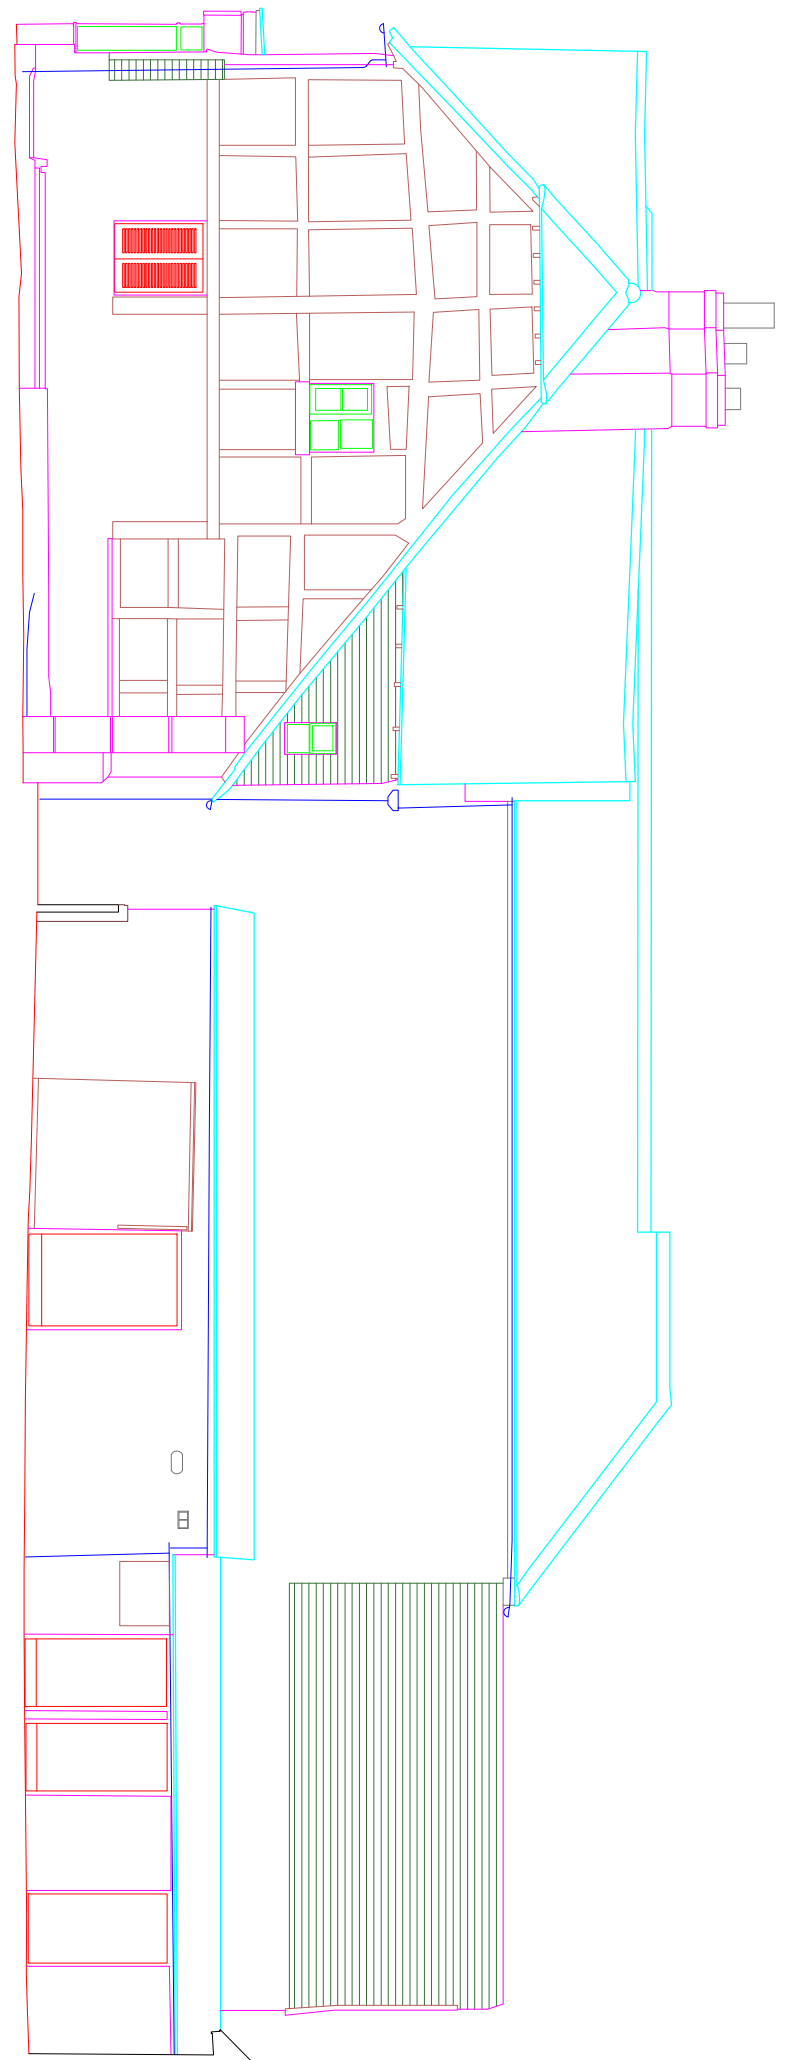
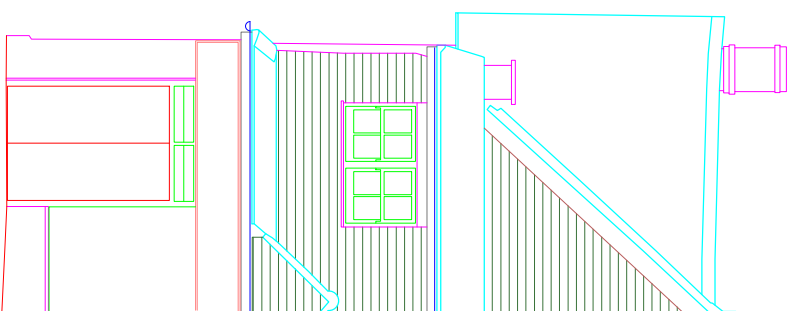


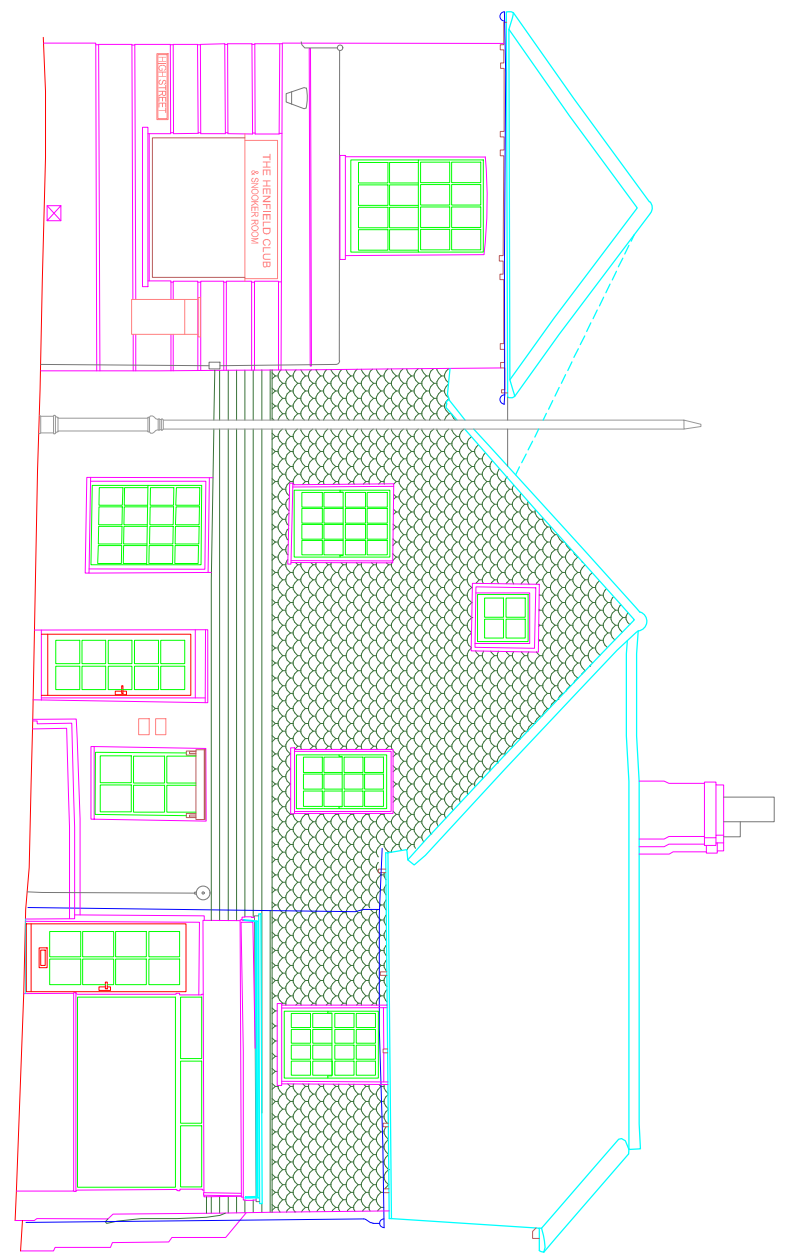

Elevation 1

Elevation 2

Elevation 3

Elevation 4

Elevation 5

Elevation 6




NOTES
SURVEY IS BASED ON OS GRID SYSTEM
ORIGINATING FROM STATION 1
@ E 521494.298, N 115917.821, RL 32.381

Every effort has been made to survey the area as indicated. Where detail is inaccessible or obscured from view it has been deemed unable to survey.

[illegible]

Line types and Symbols

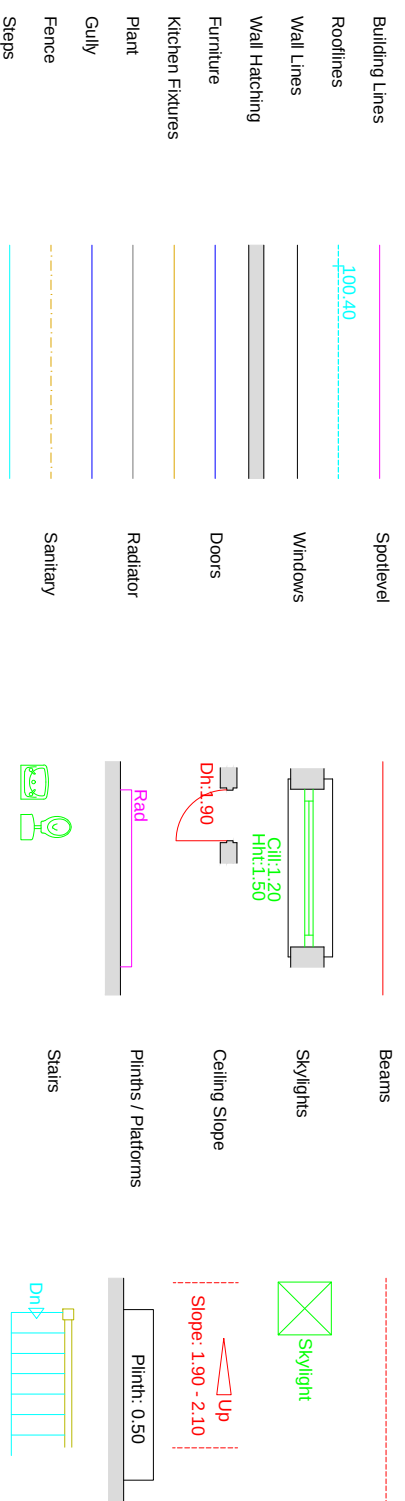

Control Stations

Orientation

Rev.

Date _____

Description

Client

G3 Architecture



Drawing Title	Jcb Title
Elevations	Southdown House, High Street, Henfield BN5 9DA

Elevations

Scale 1:100 @ A1	Date 27/08/24	Drawn CH/DH/MB/MF	Job No. 007 08 24	Drawing No. 006	Rev. -
	Surveyed by CHAR	Checked SE			