



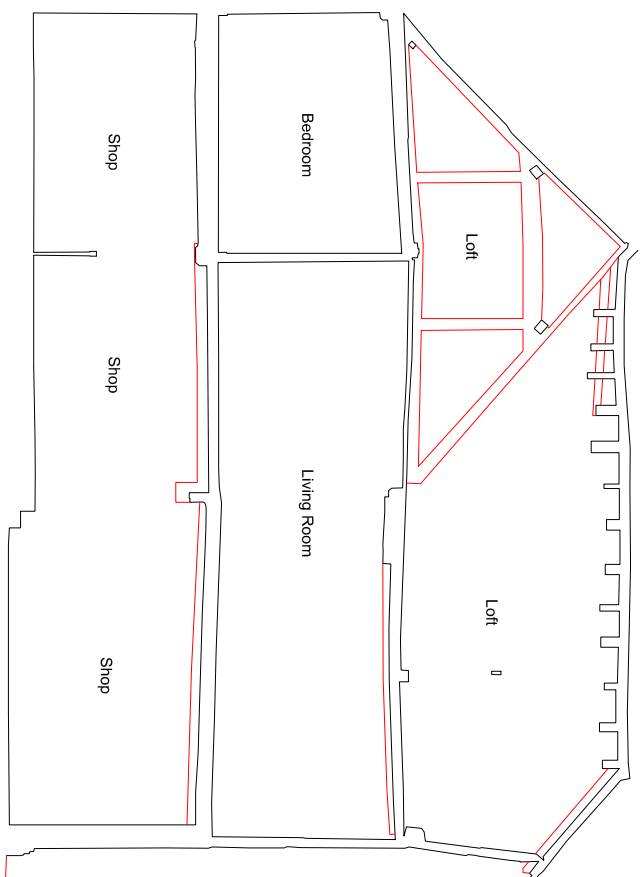



Section A

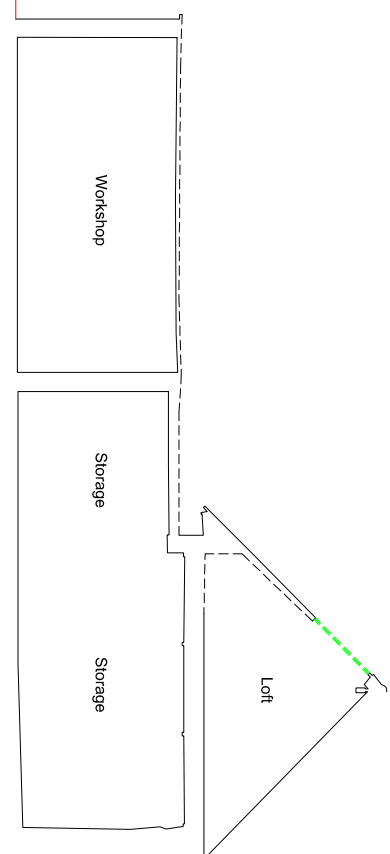

Section B



Section C

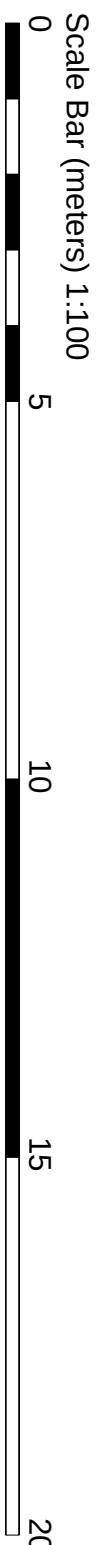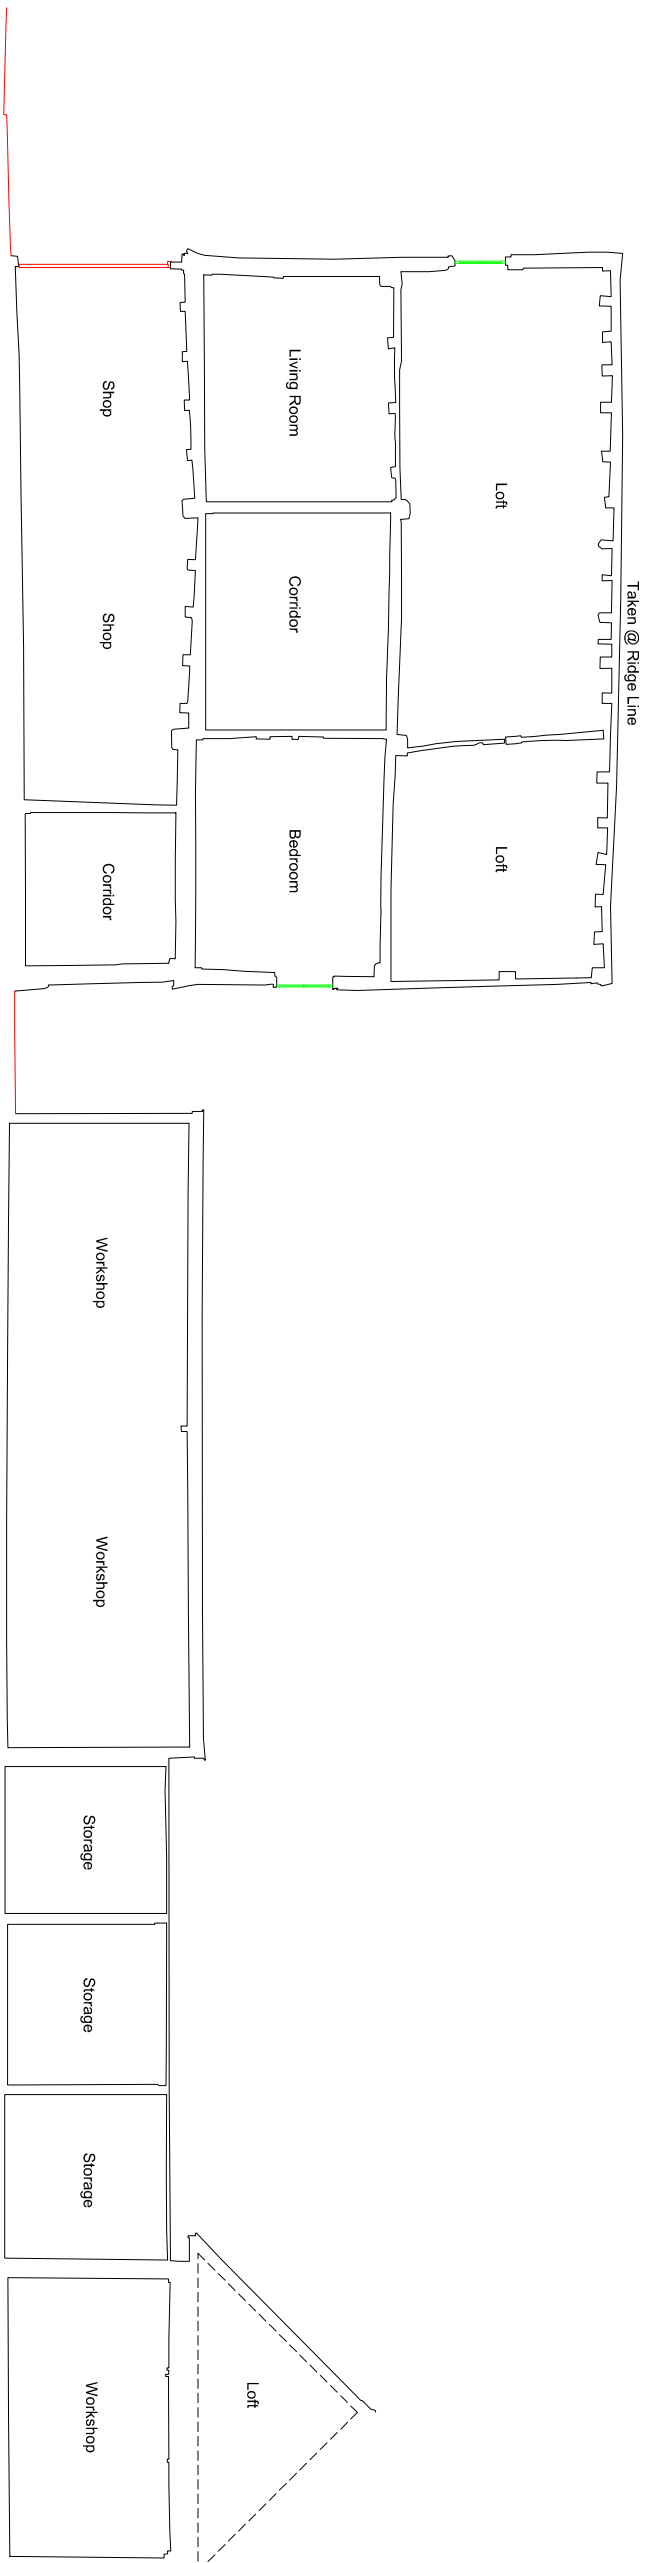

NOTES
SURVEY IS BASED ON OS GRID SYSTEM
ORIGINATING FROM STATION 1
@ E 521494.298, N 115917.821, RL 32.381

Every effort has been made to survey the area as indicated. Where detail is inaccessible or obscured from view it has been deemed unable to survey.

[illegible]

Line types and Symbols

	Building Lines							
	Rooflines							
	Window Lines							
	Wall Hatching							
	Furniture							
	Kitchen Islands							
	Plant							
	Bath							
	Toilet							
	Shower							
	Stairs							
	Beams							
	Skylights							
	Ceiling Slope							
	Ramp / Platform							
	Platform Edge							
	Railing							

Control Stations

Orientation

Rev.

Date _____

Description

Client

G3 Architecture

SeSupervising

Job Title
Southdown House, High Street,
Henfield BN5 9DA

Sections

Drawing Title		Job Title	
Sections		Southdown House, High Street, Henfield BN5 9DA	
Scale	Date	Drawn	Job No.
1:100 @ A1	27/08/24	CHD/HMB/MF	007 08 24
Surveyed by	Checked	SE	Drawing No.
CH/AR			007
			Rev.
			-

Date 07/00/04

CH/AR

CH/AR

Drawn

SE

SE

Job No. _____

1700

Drawing N

3

Rev.

[illegible]