
A1

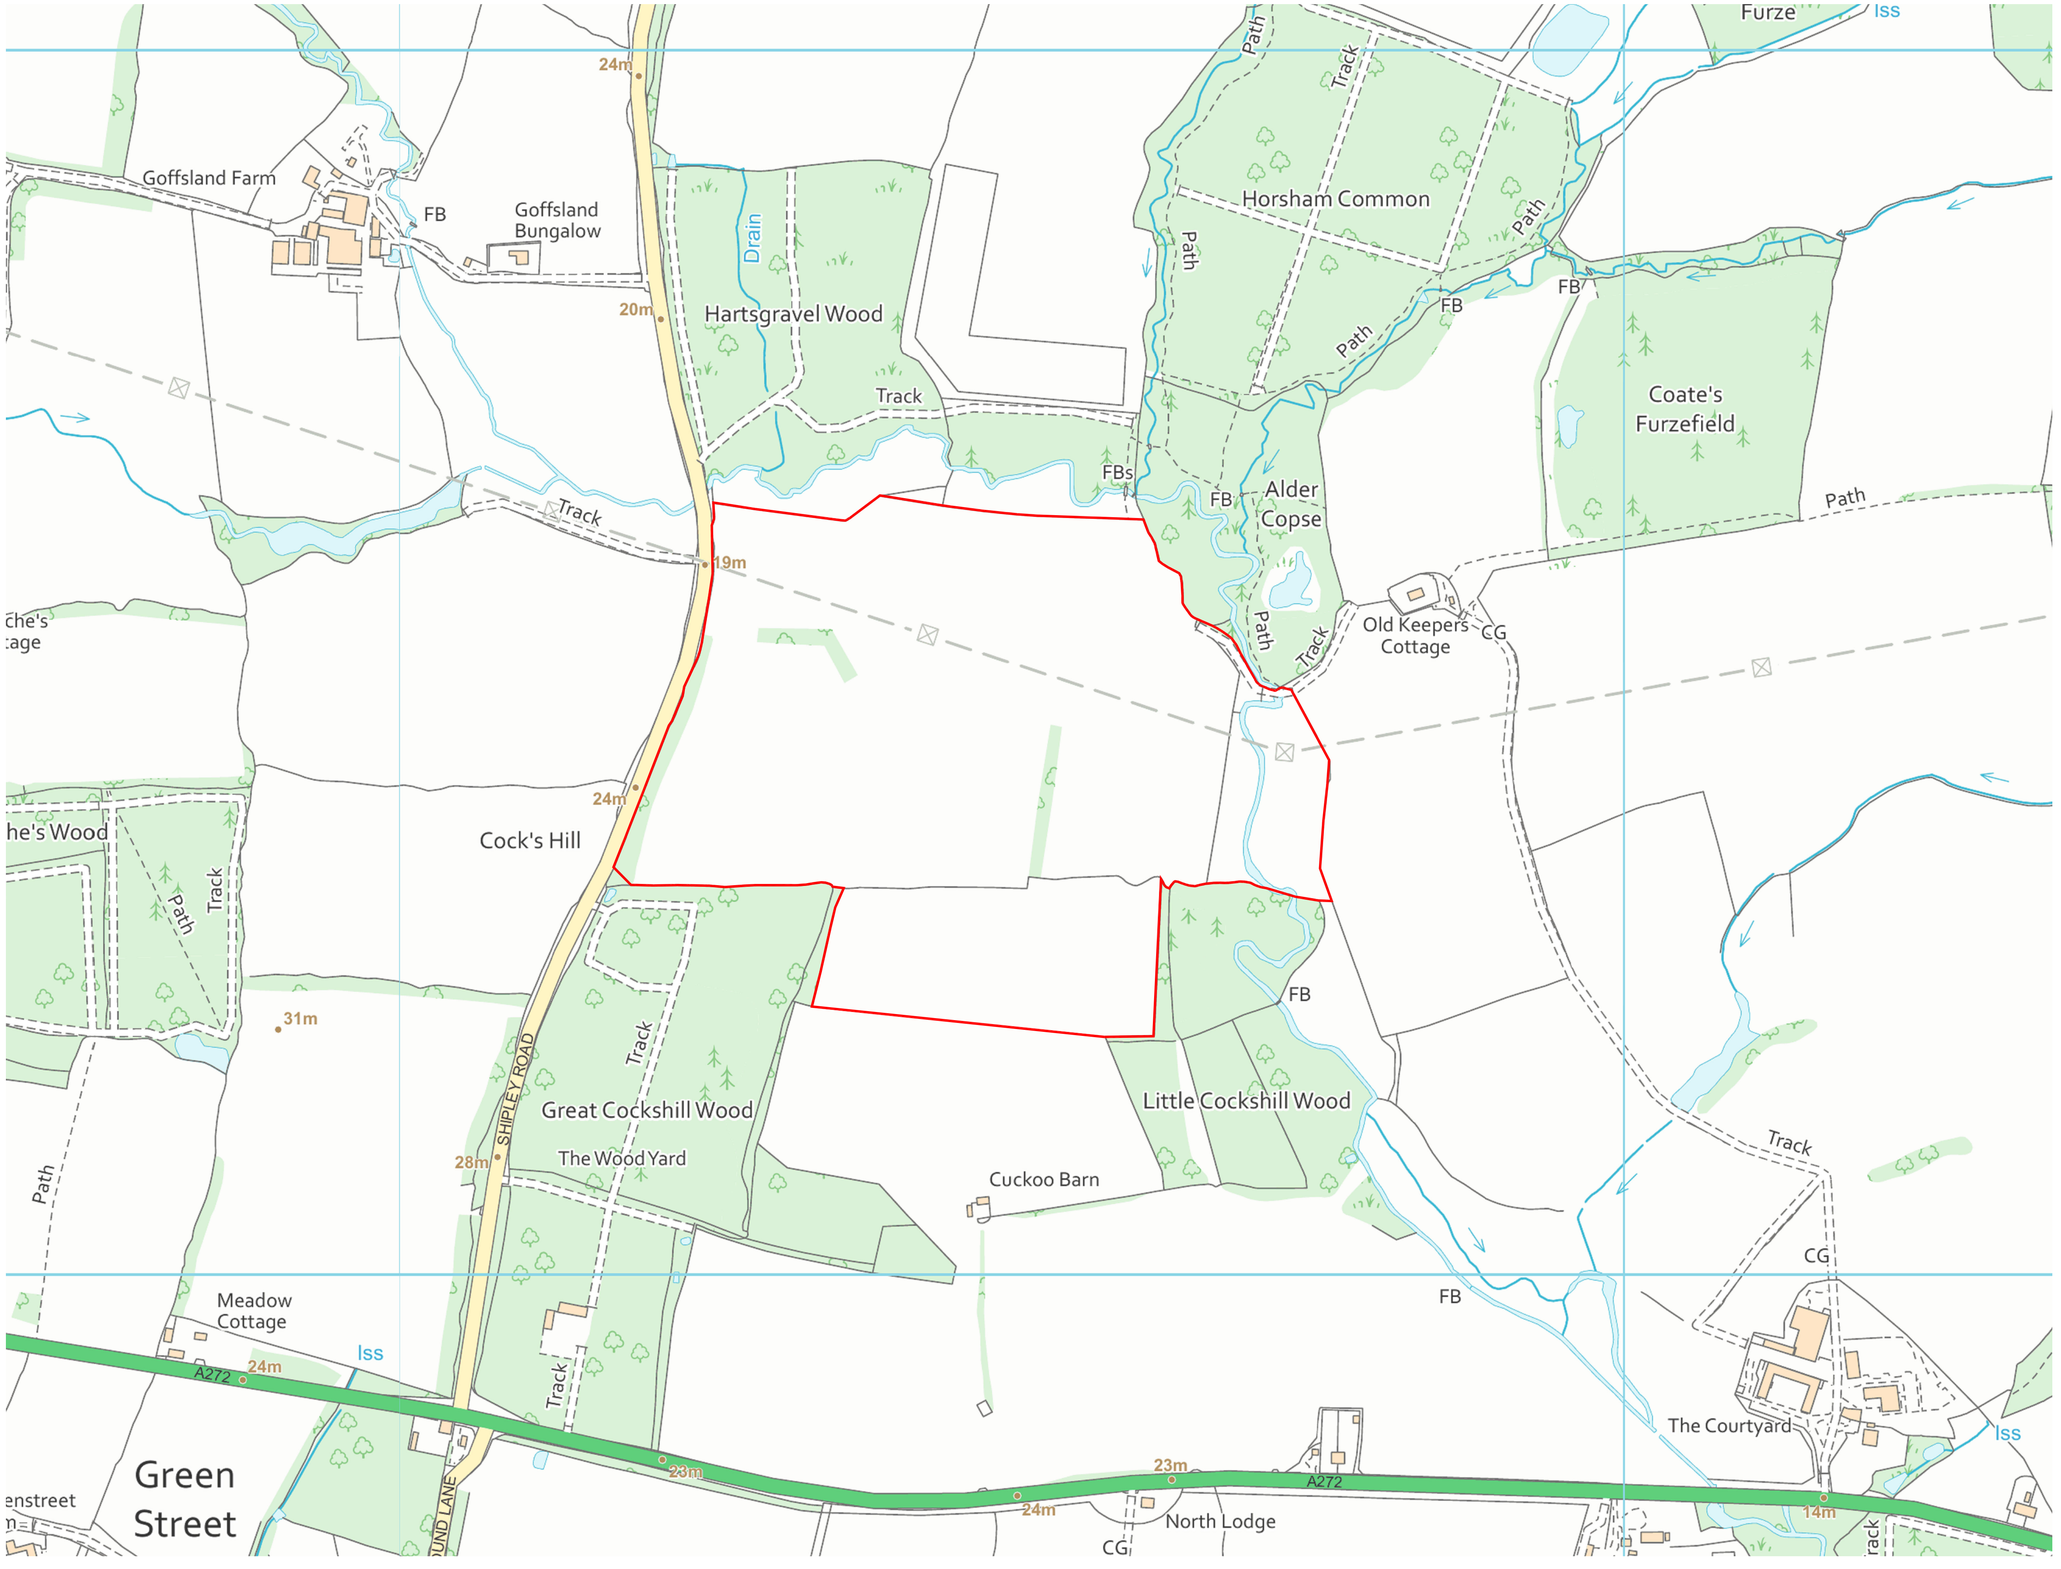

1 DRAGON'S GREEN ENERGY HUB SITE LOCATION PLAN

Scale: 1:2500@A1

0 50 100 150 200 250m

SCALE 1:2500

This drawing is the copyright of CLEARSTONE ENERGY Limited and must not be reproduced in whole or in part or used in any manner without their written permission.

Scaled dimensions must not be taken from this drawing. All dimensions are to be confirmed on site prior to commencement of work

Revisions:

Revision	Date	Revision Notes	Drawn	Inspected
01	26.06.23	First Issue	JM	NL

LEGEND:

PROPOSED SITE

N

Project:

Dragon's Green BESS

Developer:

CLEARSTONE ENERGY

CLEARSTONE ENERGY Limited
8 Devonshire Square, London
United Kingdom, EC2M 4PL

www.clearstoneenergy.com/

Drawn by:

CADmando
2D , 3D CAD & BIM SERVICES

CADmando Design & Draughting Solutions Ltd
The Long Barn, The Courtyard, Severn Drive, Tewkesbury
Business Park, GL20 8GD

Tel: +44 (0) 1684 850019
Mob: +44 (0) 7814436910

Status:

FOR PLANNING

Drawing Title:

Dragon's Green Energy Hub

Site Location Plan

Drawn:	Checked:	First Issued:
RW	DW	26.06.2023

Project Code: **CST002-** Drawing Number: **DGP01.0**

Sheet Size:	Scale:	Revision:
A1	1:2500	01