

DC/23/1704

EAST VIEW

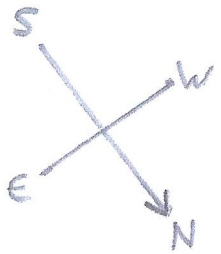

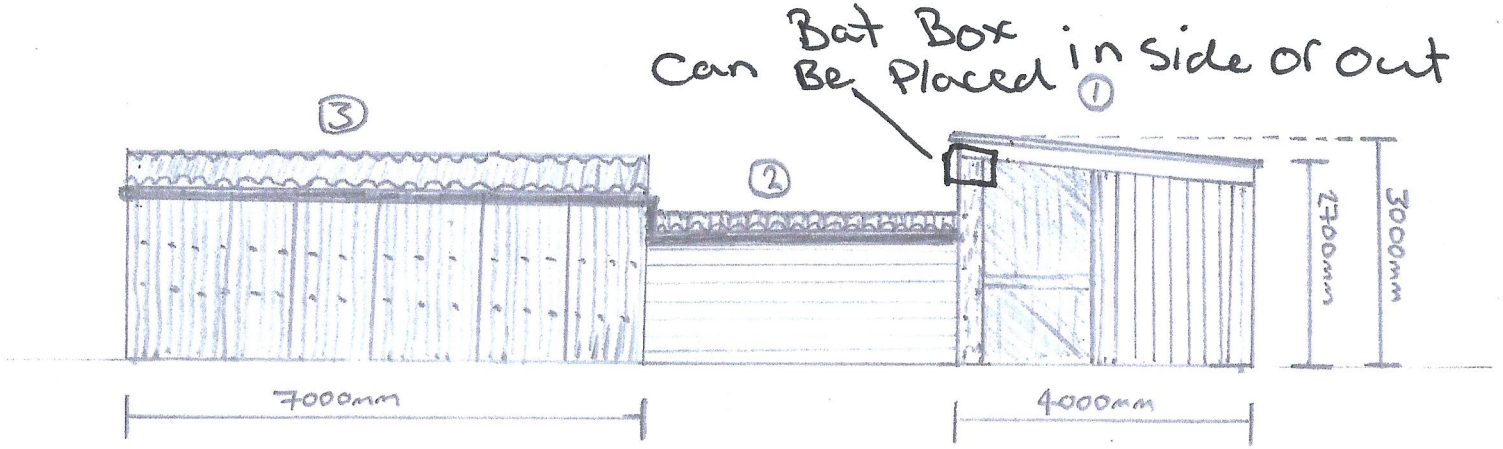

SCALE BAR 1:100



Proposal at:
Pine Cottage
Forest Road
Colgate
RH12 4SZ

① Steel Cladding (Green)
Roof gradient ratio 1:13.33
Front to rear fall
Height Front 3000mm
Height Rear 2700mm

② Timber Cladding
Roof gradient ratio 1:15.00
Front to rear fall
Height front 2000mm
Height rear 1800mm

③ Tin Cladding
Roof gradient ratio 1:8.00
Front to rear fall
Height front 2800mm
Height Rear 2300mm

Date: 4/10/2023

SCALE 1:100

~~4 of 5~~
2 of 6