
Mead Farm. Stane Street, Slinfold

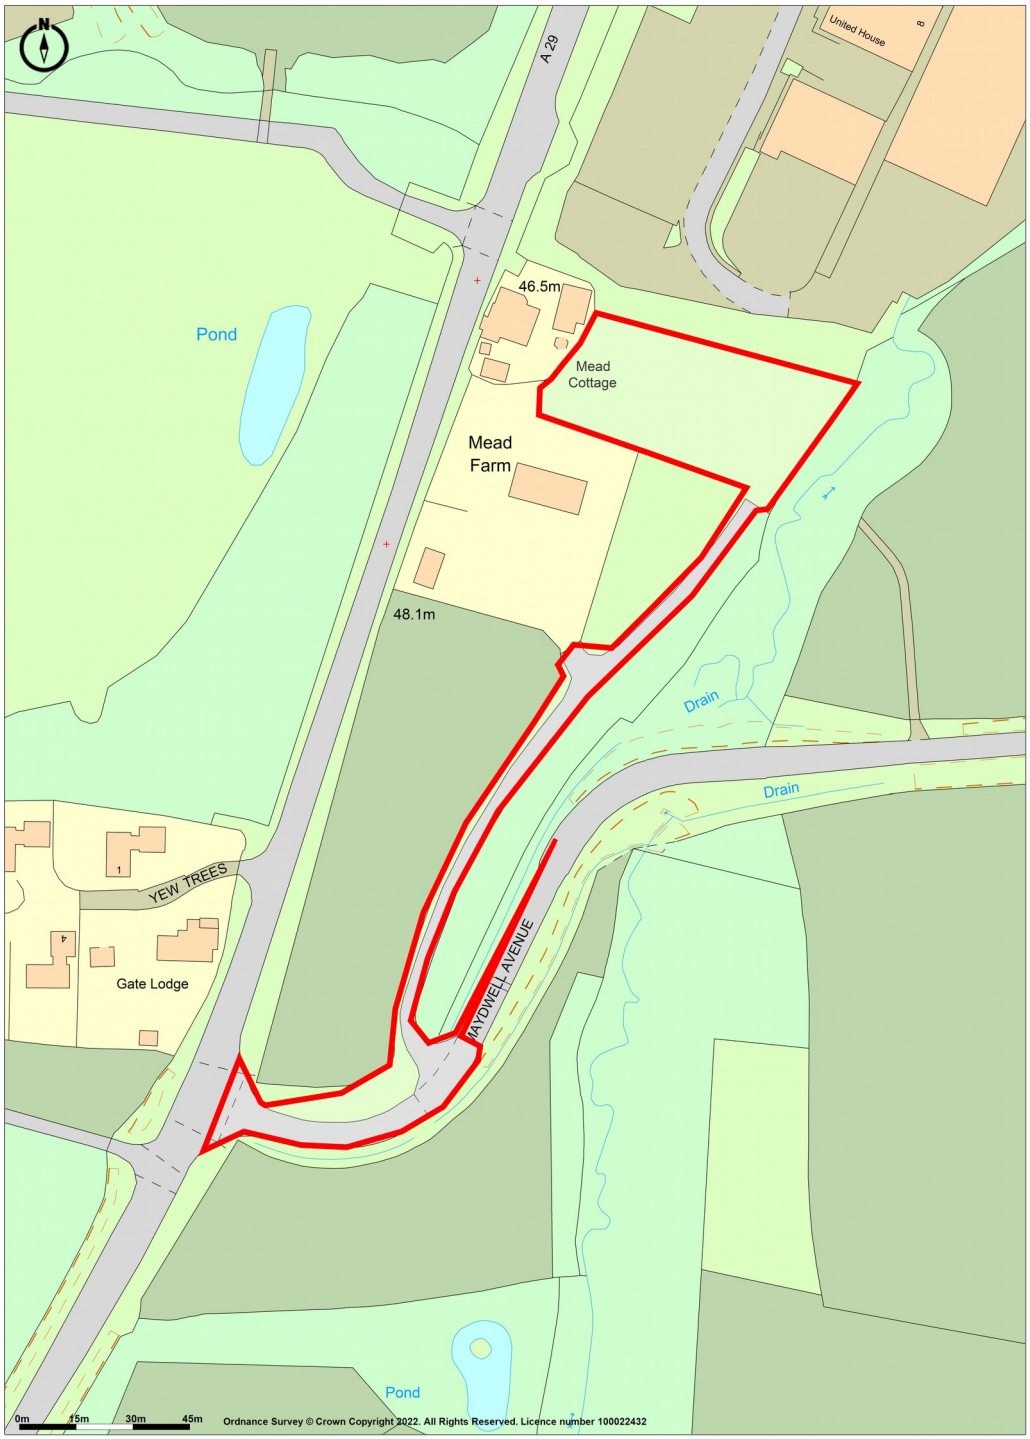

Promap
LANDMARK INFORMATION

Ordnance Survey Crown Copyright 2022. All rights reserved.
Licence number 100022432.
Plotted Scale - 1:2000. Paper Size – A4

NEAME SUTTON
CHARTERED TOWN PLANNERS