Location Plan

Site Address: **12, Illett Way, Faygate, RH12 0AJ**

PlanningPortal

Date Produced: **08-Jan-2024**

Scale: **1:1250 @A4**

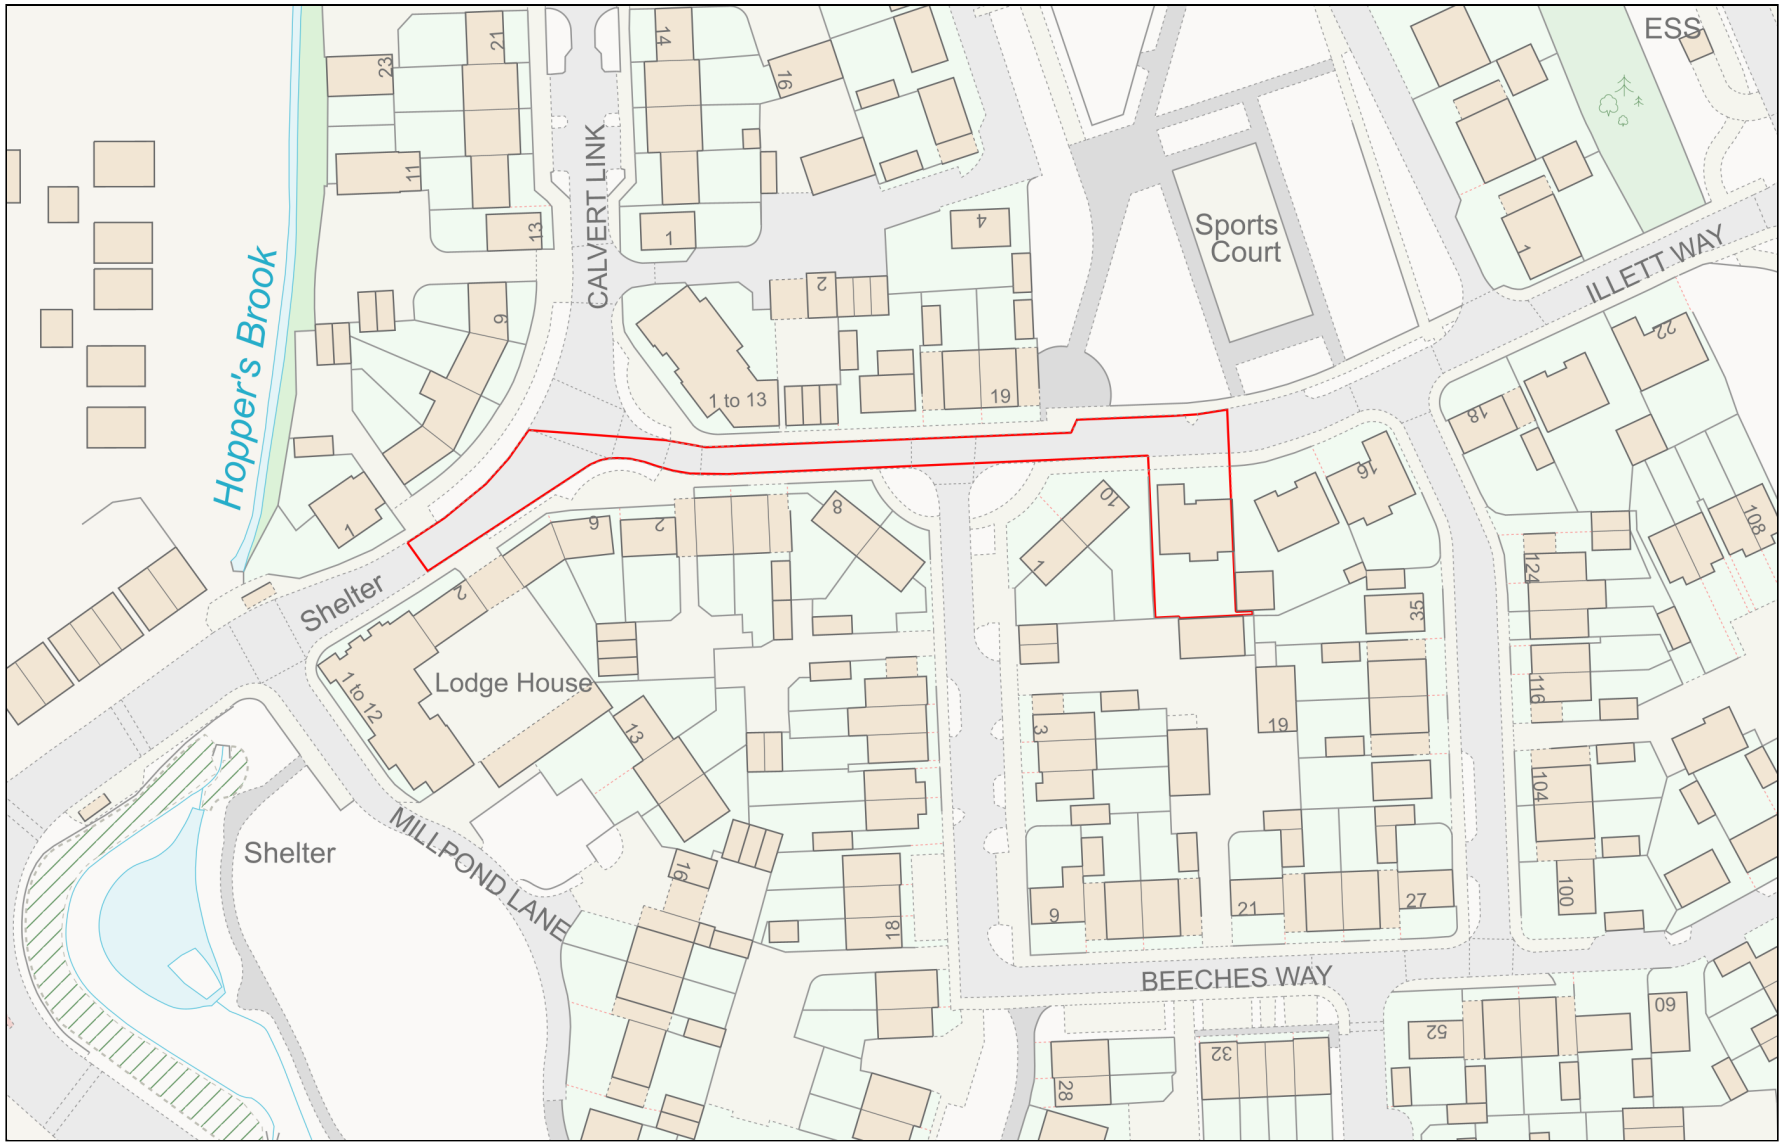

0 50

Metres

Planning Portal Reference: **PP-12669908v2**

Powered By TerraQuest

© Crown copyright and database rights 2024 OS 100042766