


**LOCATION PLAN**
Scale 1:1250

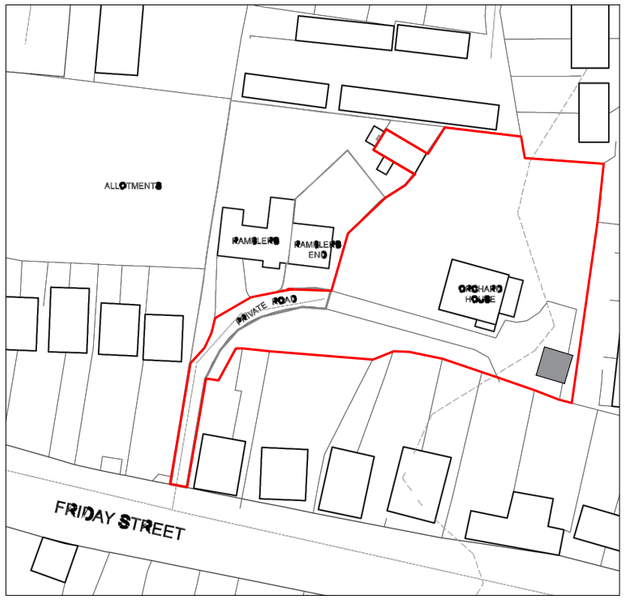


**SITE PLAN**
Scale 1:500




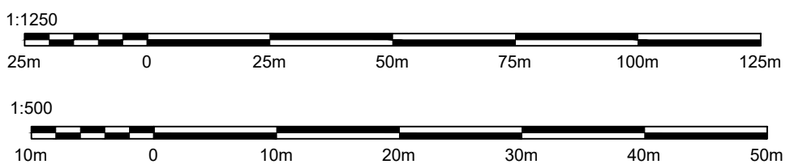


PS DESIGNS

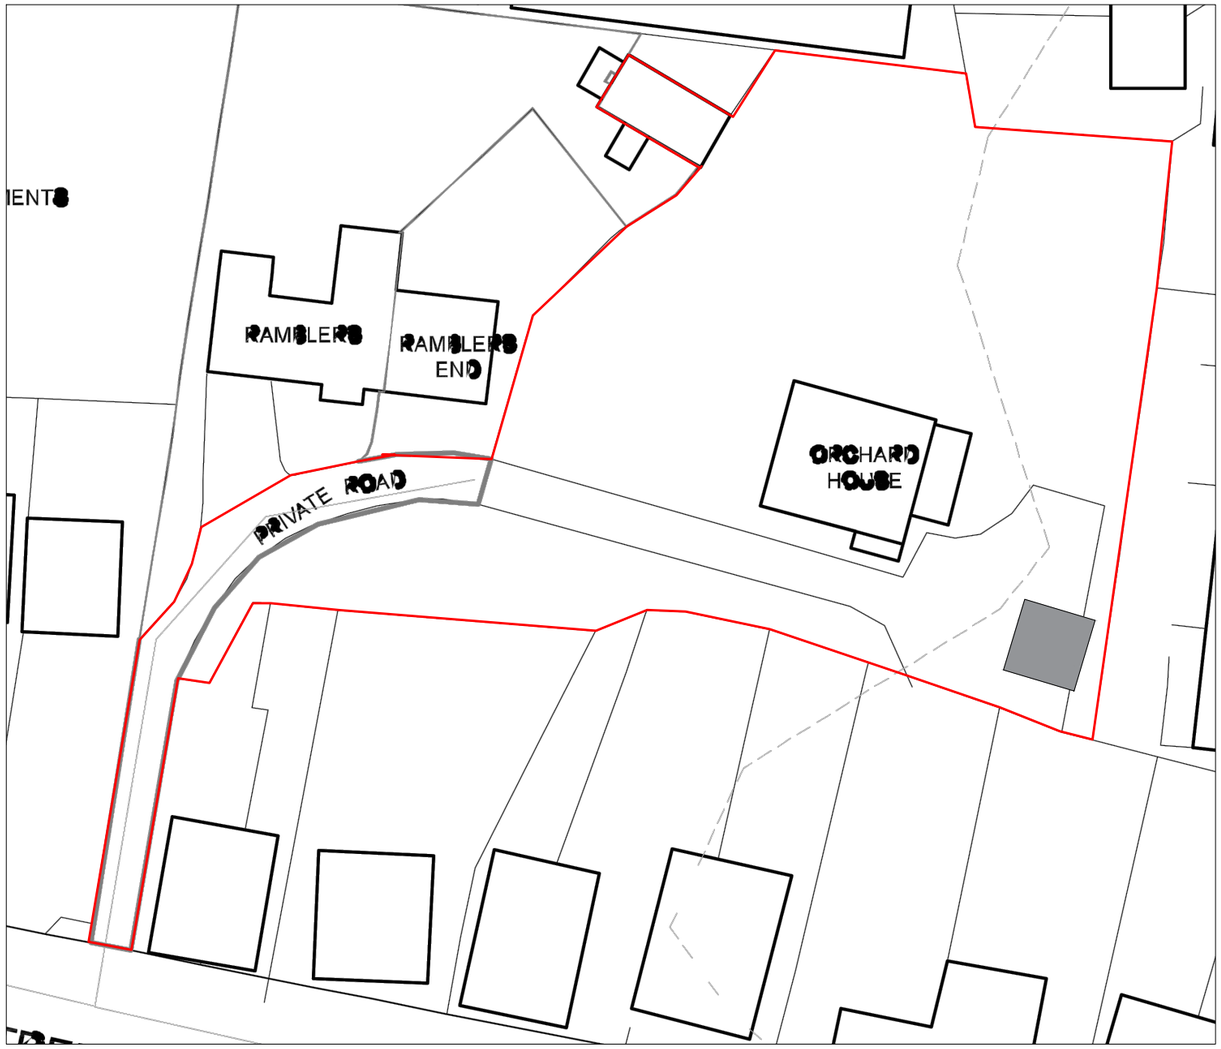71-75 Shelton Street, Covent Garden, London, WC2H 9JQ
Tel: +44 330 133 4585
Email: info@designsps.co.uk
www.designsps.co.uk

## NOTES RELATING TO THIS DRAWING

ALL DIMENSIONS ARE TO BE CHECKED ON SITE PRIOR TO COMMENCEMENT OF ANY WORKS, AND ANY DISCREPANCIES REPORTED IMMEDIATELY TO THE ENGINEER.

THIS DRAWING IS TO BE READ IN CONJUNCTION WITH ALL OTHER DESIGN TEAM DETAILS AND SPECIFICATIONS.

DO NOT USE THIS DRAWING TO BUILD FROM WITHOUT IT BEING NOTED AS ISSUED FOR "CONSTRUCTION" IN THE TITLE PANEL BELOW.

| Rev. | Description | By | Chkd. | Date |
|---|---|---|---|---|
| P1 | ISSUE FOR INFORMATION | SPS | SPS | JUN 24 |

| | | | |
|---|---|---|---|
| Title: | ISSUE FOR INFORMATION | | |
| Client: | | | |
| Project: | ORCHARD HOUSE, FRIDAY STREET, WARNHAM, RH12 3QX | | |
| Drawing: | SITE AND LOCATION PLANS | | |
| Drawn: | SS | Chkd: | SS |
| Drawing Status: | PLANNING ISSUE | Rev. | P1 |
| Scale: | Noted @ A3 | Date | JUN 24 |
| Job No. | PSD/2024/522 | Drawing No. | A02 |