

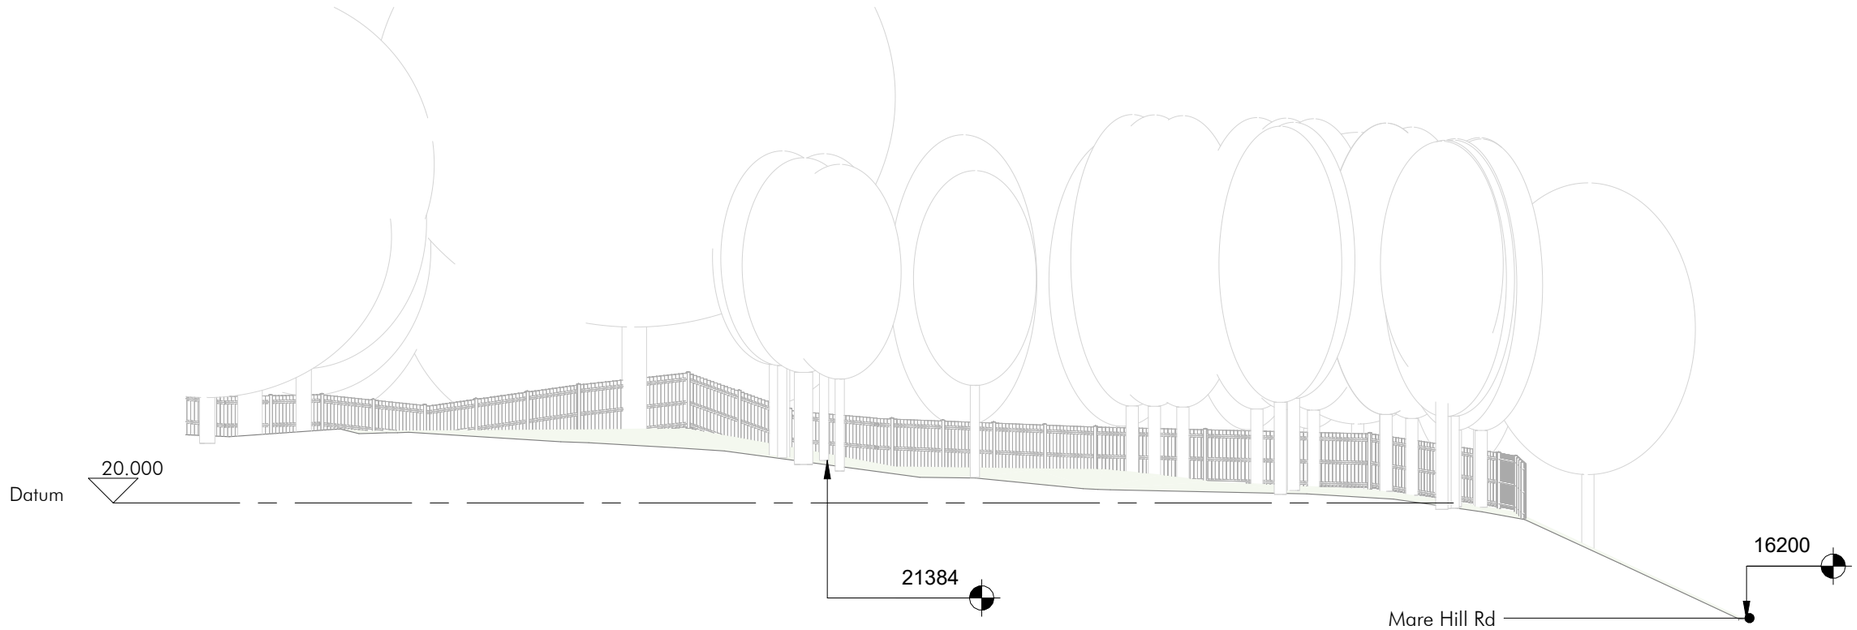


Site Section Existing (SSE)
1:200

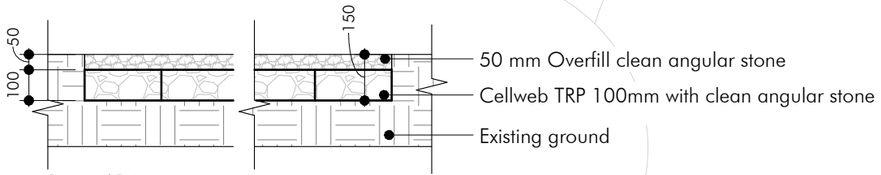

Proposed Driveway
1:20
Excavation method: hand digging

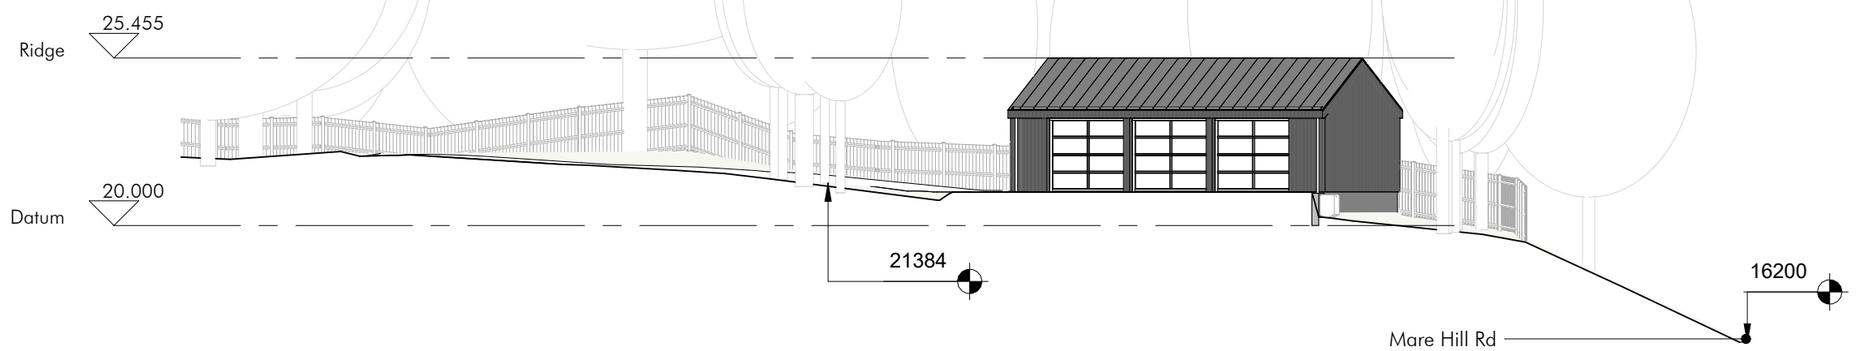

Site Section Proposed (SSP)
1:200

1:200 0 m 5 10 15 20

Project Green Jade, Pulborough Drawing Site Sections	Project No. 2414 Drawing No. 3.010 Scale As indicated @A3	Rev Date Description 00 10.12.24 Planning issue 01 27.01.25 Levels revised to LPA comments	The Studio @ Lavant House West Lavant, Chichester PO18 9AB 01243 974969 hello@hebdendesignstudio.com www.hebdendesignstudio.com

Hebden design studio
architecture / town planning / interior design / project management

Notes:
Do not scale from this drawing unless for the purposes of Local Planning Authority Approval.
Please verify that the information is correctly printed to scale by checking the control bar. This drawing must be read in conjunction with all other related drawings and documentation.
This drawing is copyright of Hebden Design Studio Ltd ©.
All rights reserved.
© Crown copyright 2024 Ordnance Survey 100053143