



Proposed North Elevation

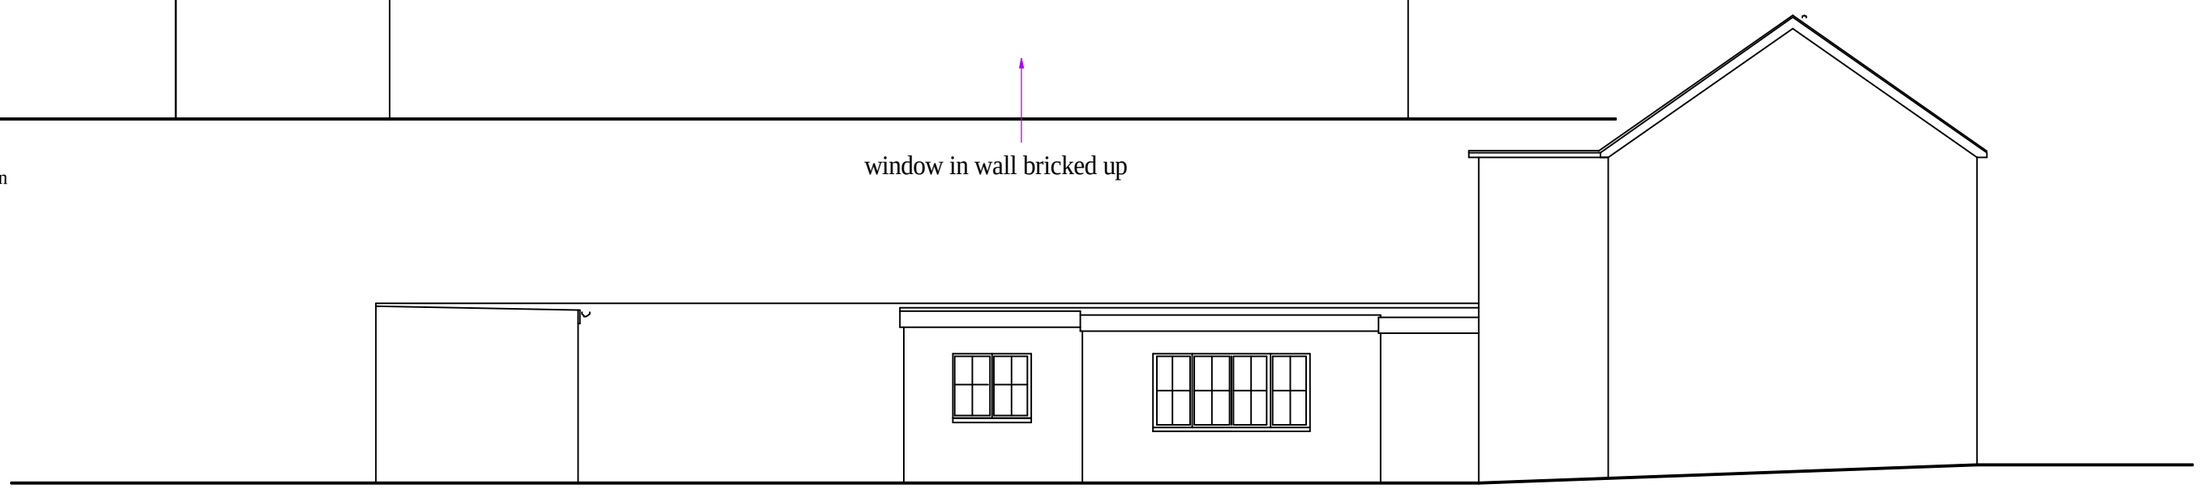

Proposed South Elevation

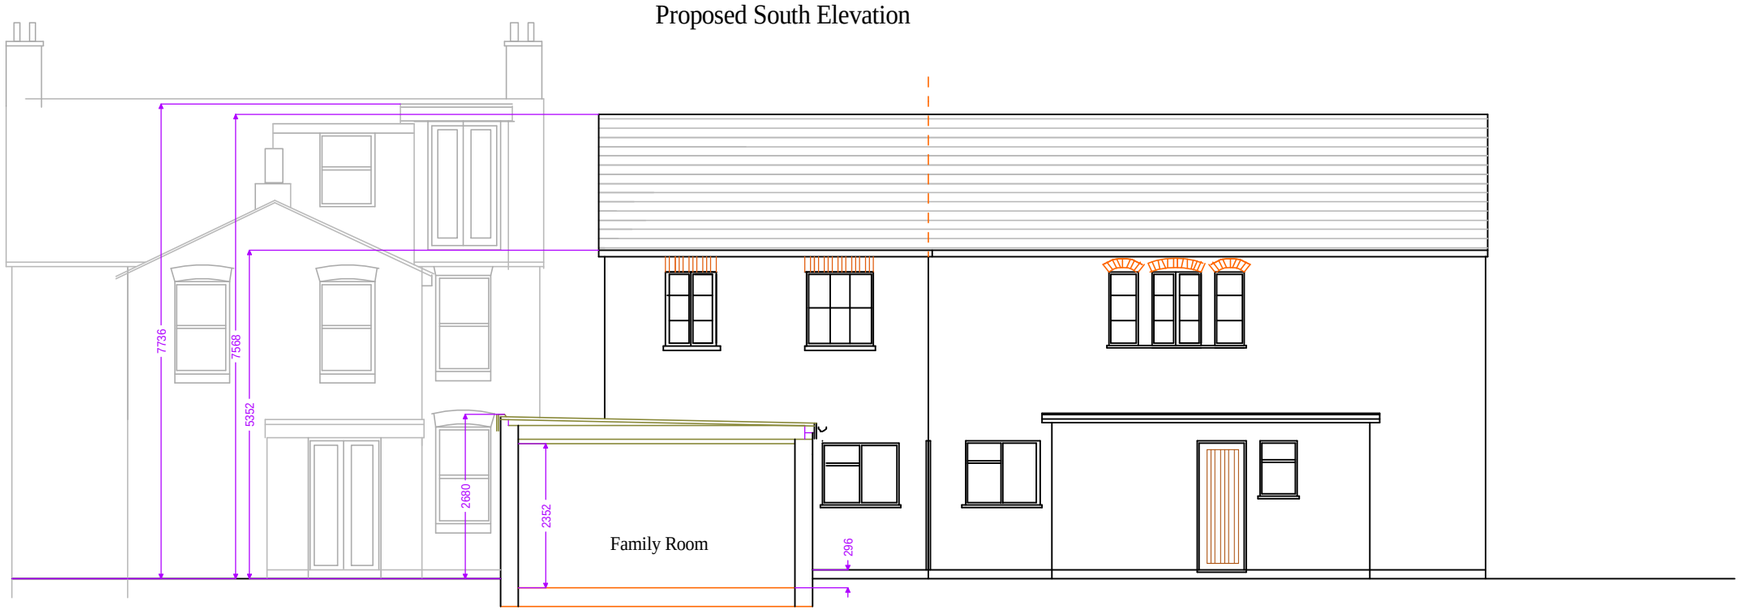

Section-Elevation showing approximate heights

0 1 2 3 4 5 metres

Project Barrington Cottage,
Horsham, RH13 5SN

Drawing Proposed Elevations

Scale 1:100 @ A3

Number 1053-24A

This drawing is copyright

PDF created with pdfFactory Pro trial version www.pdffactory.com