
Do not scale from this drawing except for planning purposes
Only figured dimensions are to be used
Report any discrepencies to the Architect
If in doubt ask

0 1 2 3 4 5 metres

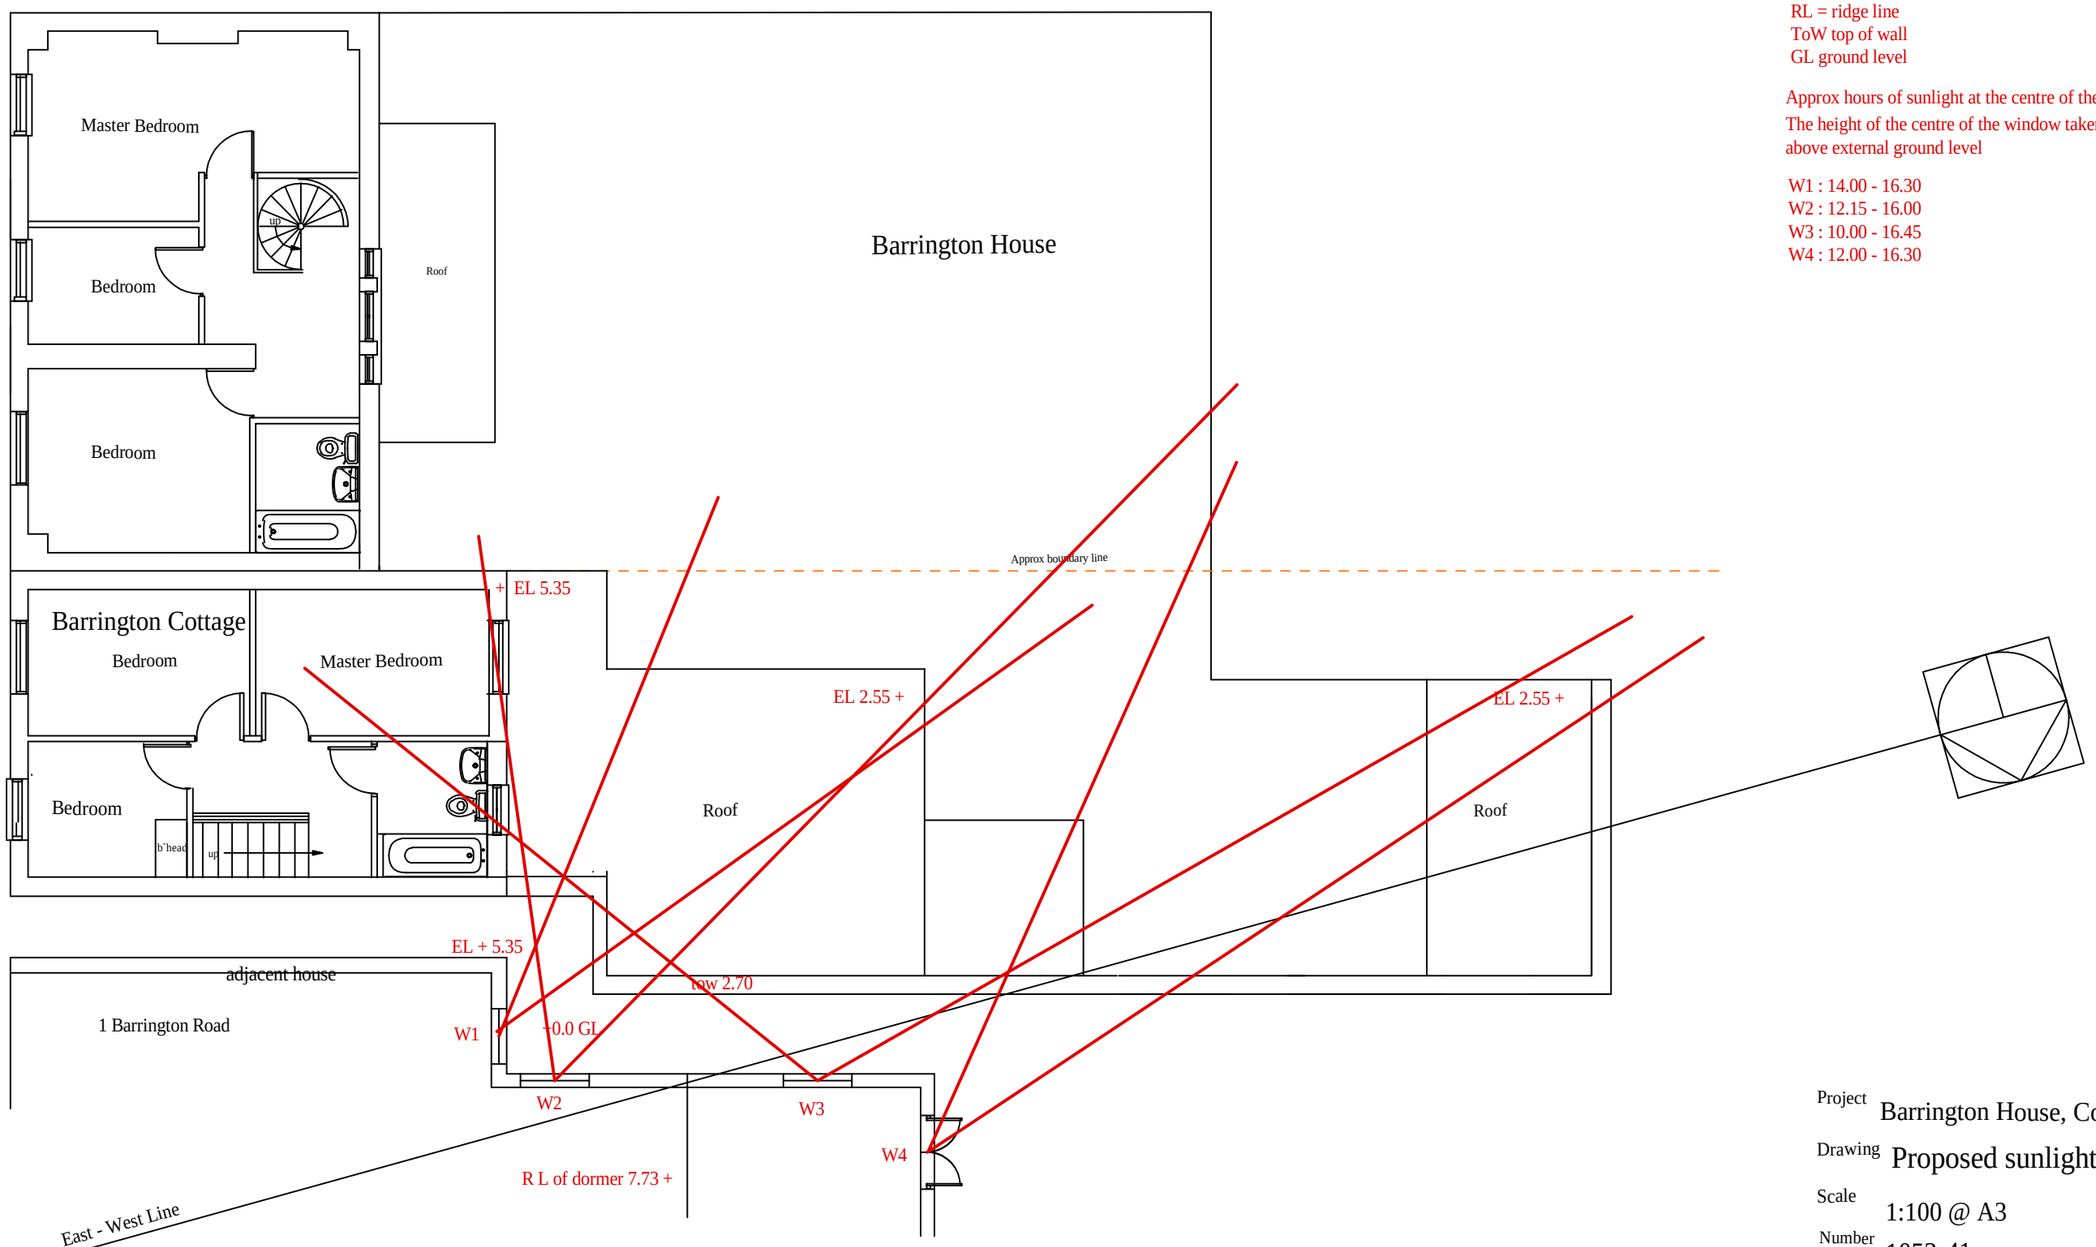

Do not scale from this drawing except for planning purposes
Only figured dimensions are to be used
Report any discrepencies to the Architect
If in doubt ask

Red lines and numbers relate to buildings and levels post development

EL = eaves line
RL = ridge line
ToW top of wall
GL ground level

Approx hours of sunlight at the centre of the window.
The height of the centre of the window taken as 1.65m above external ground level

W1 : 14.00 - 16.30
W2 : 12.15 - 16.00
W3 : 10.00 - 16.45
W4 : 12.00 - 16.30

Project Barrington House, Cottage, RH13 5SN
Drawing Proposed sunlight at equinox
Scale 1:100 @ A3
Number 1053-41 A

This drawing is copyright

PDF created with pdfFactory Pro trial version www.pdffactory.com