

C

End Elevation- Grid Line 7

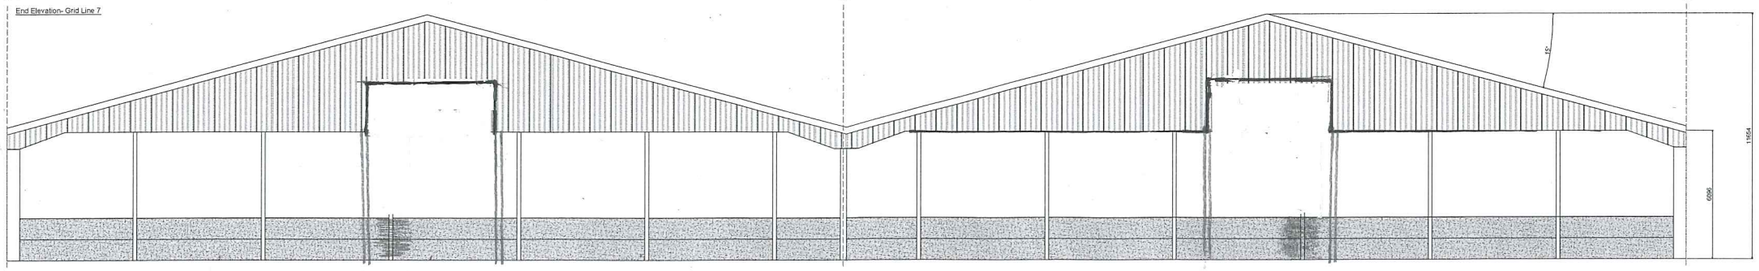


A

End Elevation - Grid Line 1

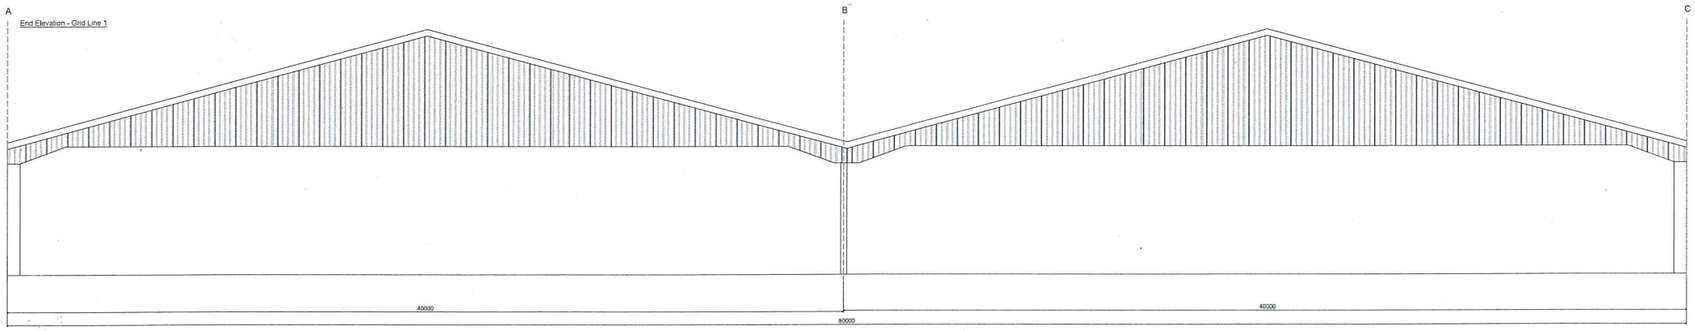


7

Side Elevation - Grid Line A

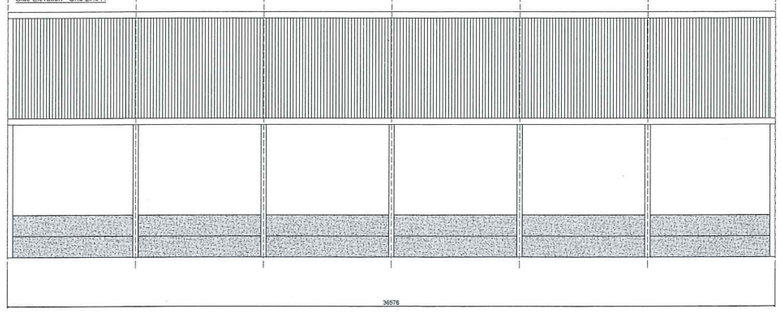


1

Side Elevation - Grid Line C

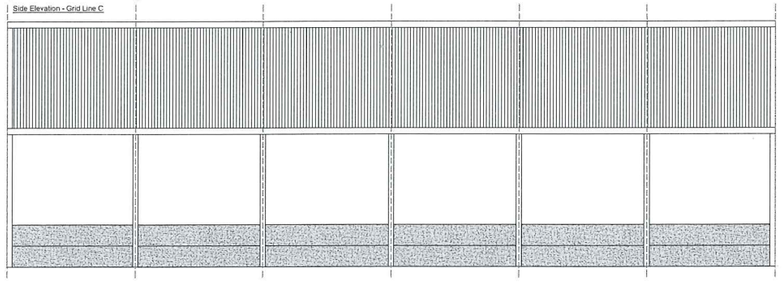

1

Inner Elevation - Grid Line B
Looking through Line C

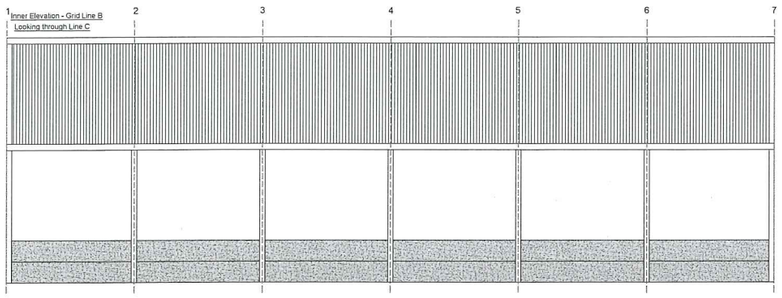

Roofing:

Fibre Cerment - Natural Grey

Side & end cladding:

Side - 2m Concrete panels

End - Box Profile Sheeting

Scale Bar (Metres)

0 1 2 3 4 5 10

*Note: Wind bracings are not shown - Drawing for planning purposes only

Revision	Date	Description

Elevations

FOWLER&GILBERT
Agricultural & Industrial Buildings

Client Name:	Phillps
Drawing number:	ST-23030-02
Drawn by:	FLA

SCALE

1:100 @ A1