Tree TPO0422 at head of Rother Close

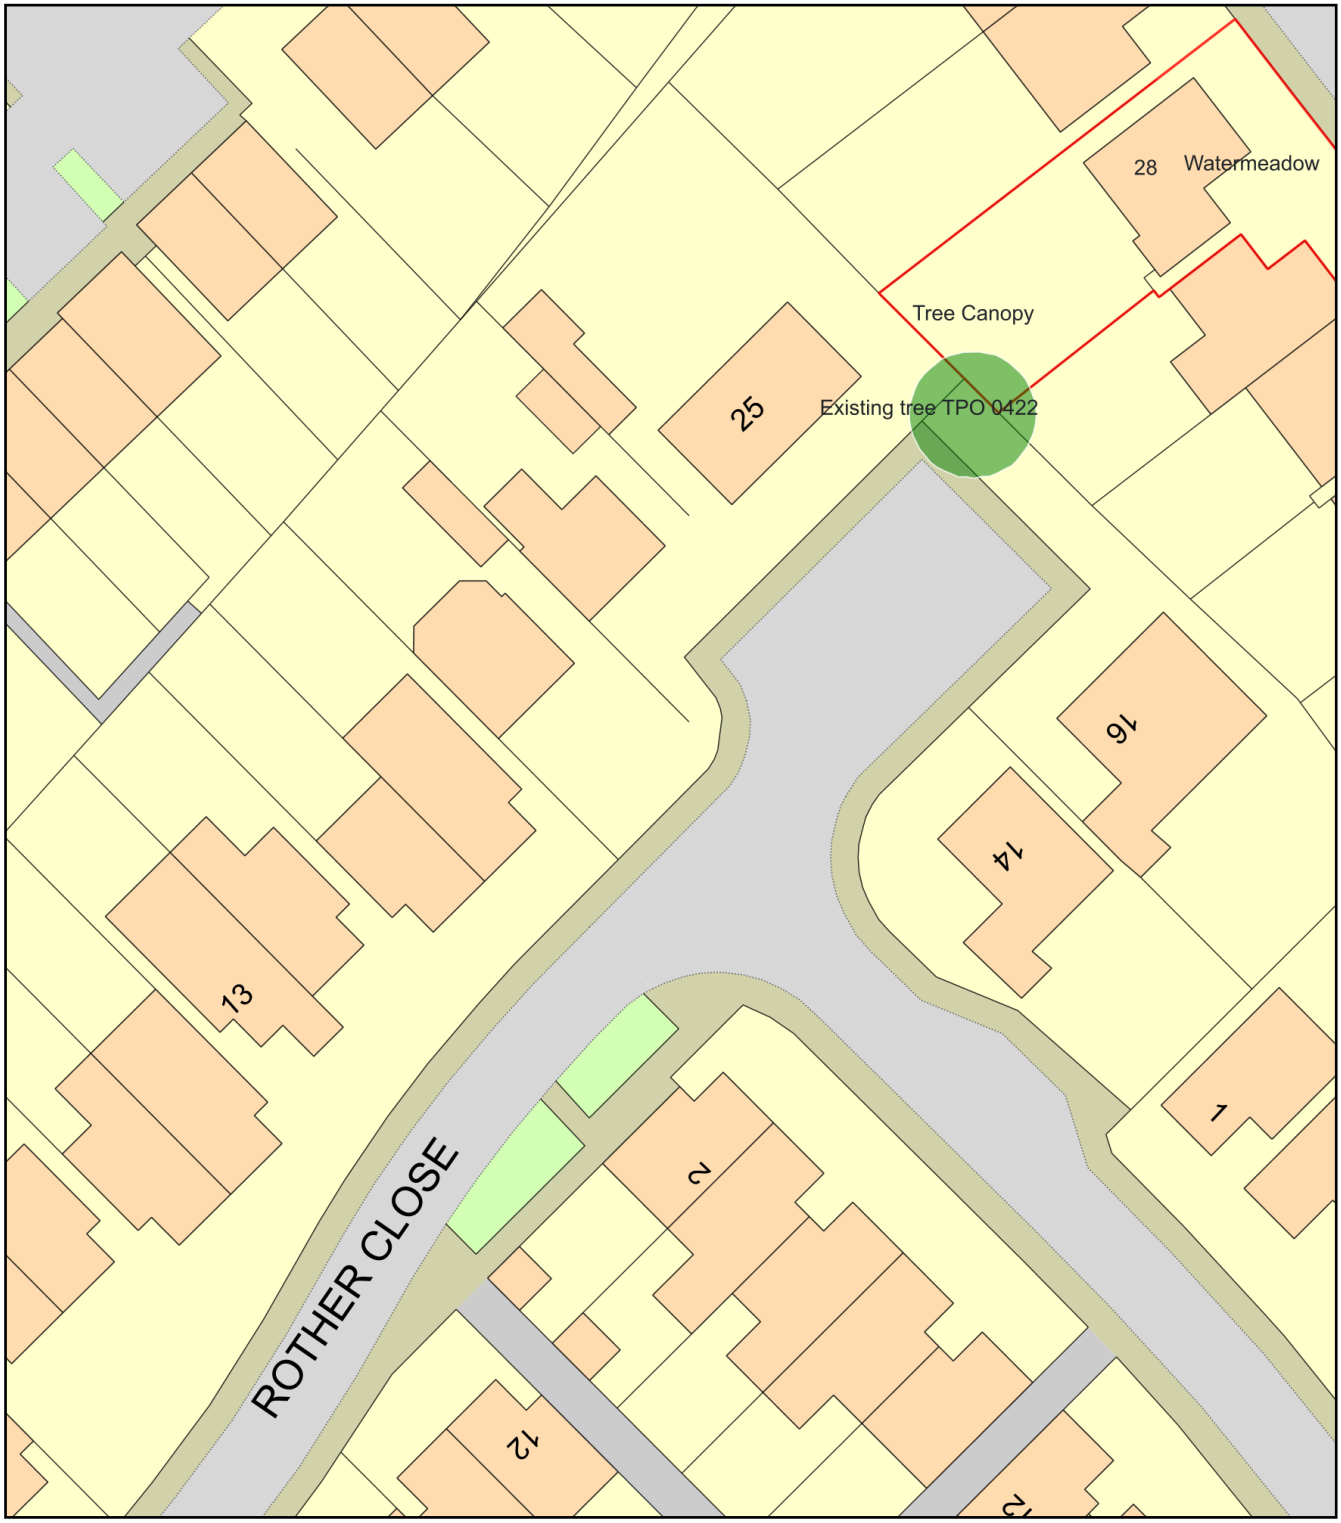

ReQuestaPlan

Plan Produced for:	Nigel Blackbee
Date Produced:	04 Dec 2023
Plan Reference Number:	TQRQM23338154132363
Scale:	1:500 @ A4

© Crown copyright and database rights 2023 OS 100042766