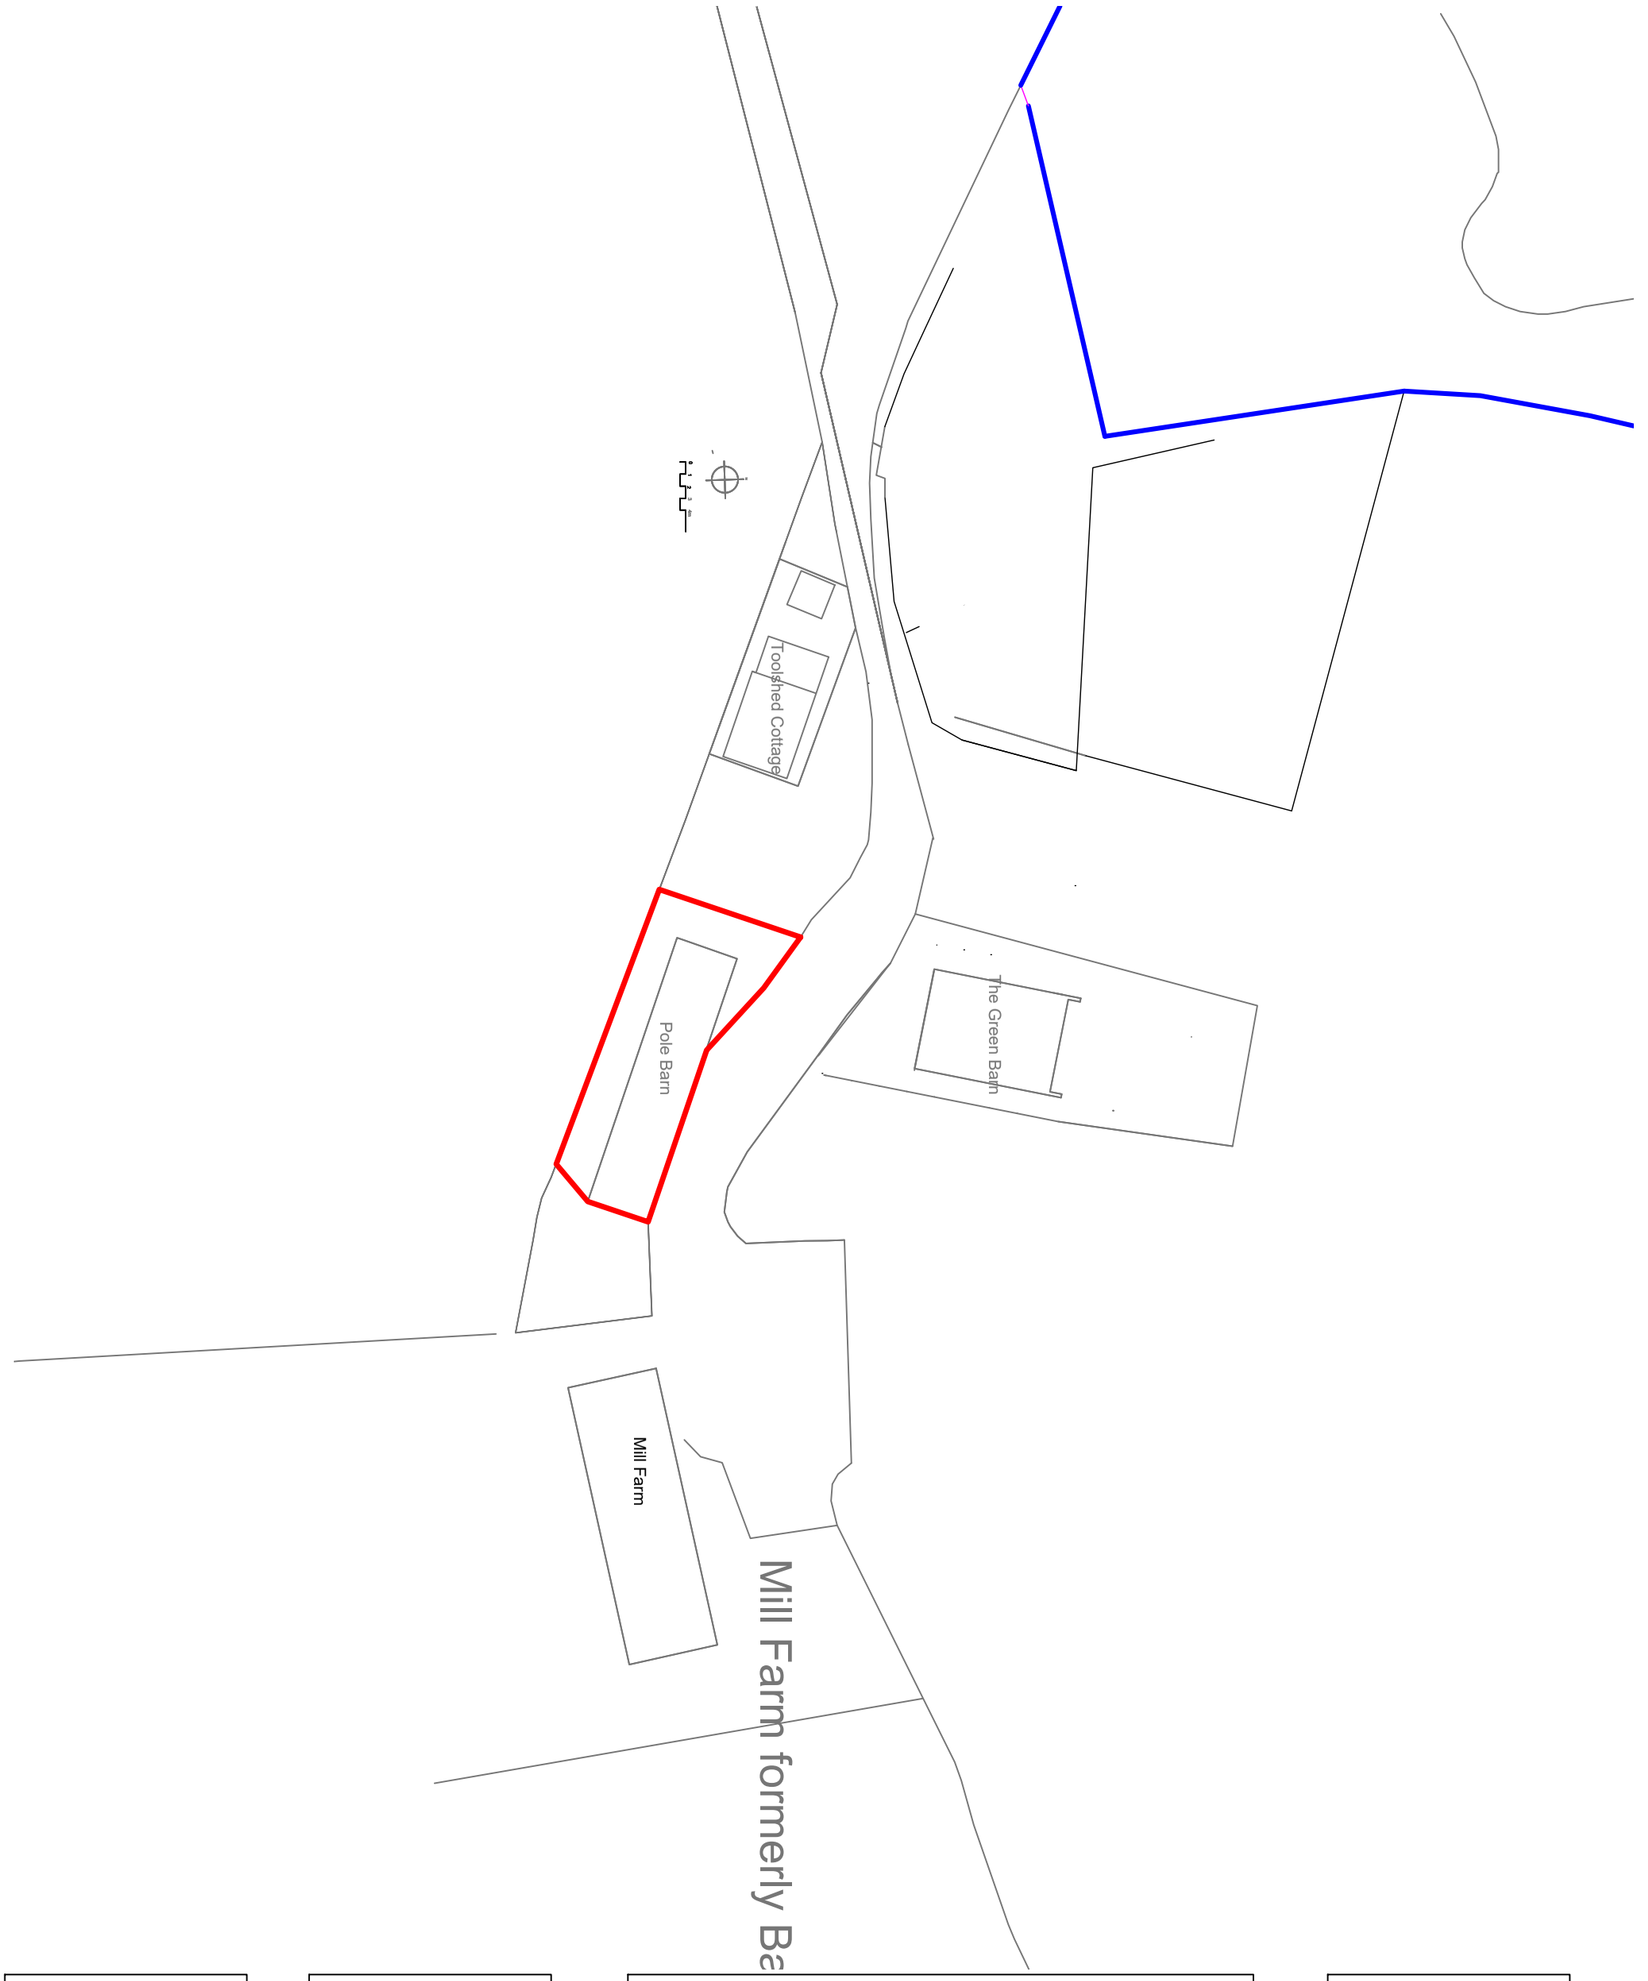



| Drg No | Scale @ A3 | Project | Project |
|---|---|---|---|
| D979/03 | 1:200<br>Date<br>September 2024 | Pole Barn Mill Farm, Mill Lane, Itchingfield, Horsham, RH13 0NP<br>Title<br>Proposed Block Plan | |

MAREK JASINSKI DESIGN