



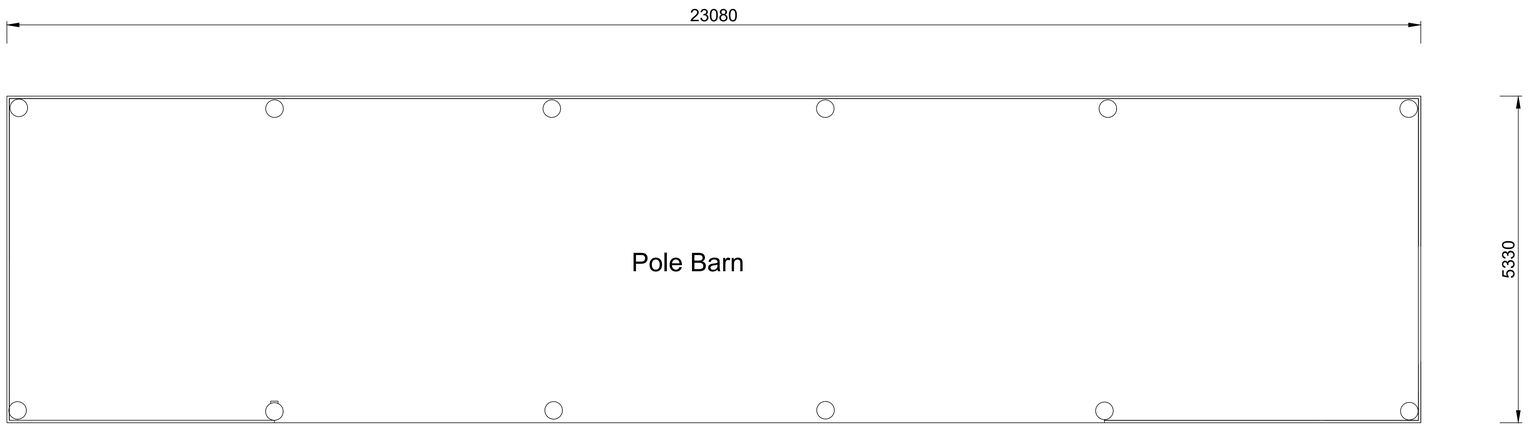

Ground Floor

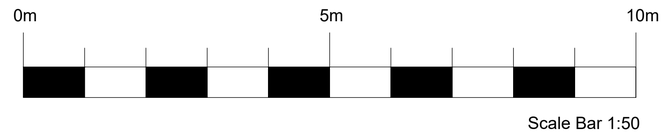

Project		Scale/ Date		Drawing Title		
	Pole Barn Mill Farm Mill Lane Itchingfield Horsham RH13 0NP		1:50 September 2024 @ A1		EXISTING PLANS	D979/04