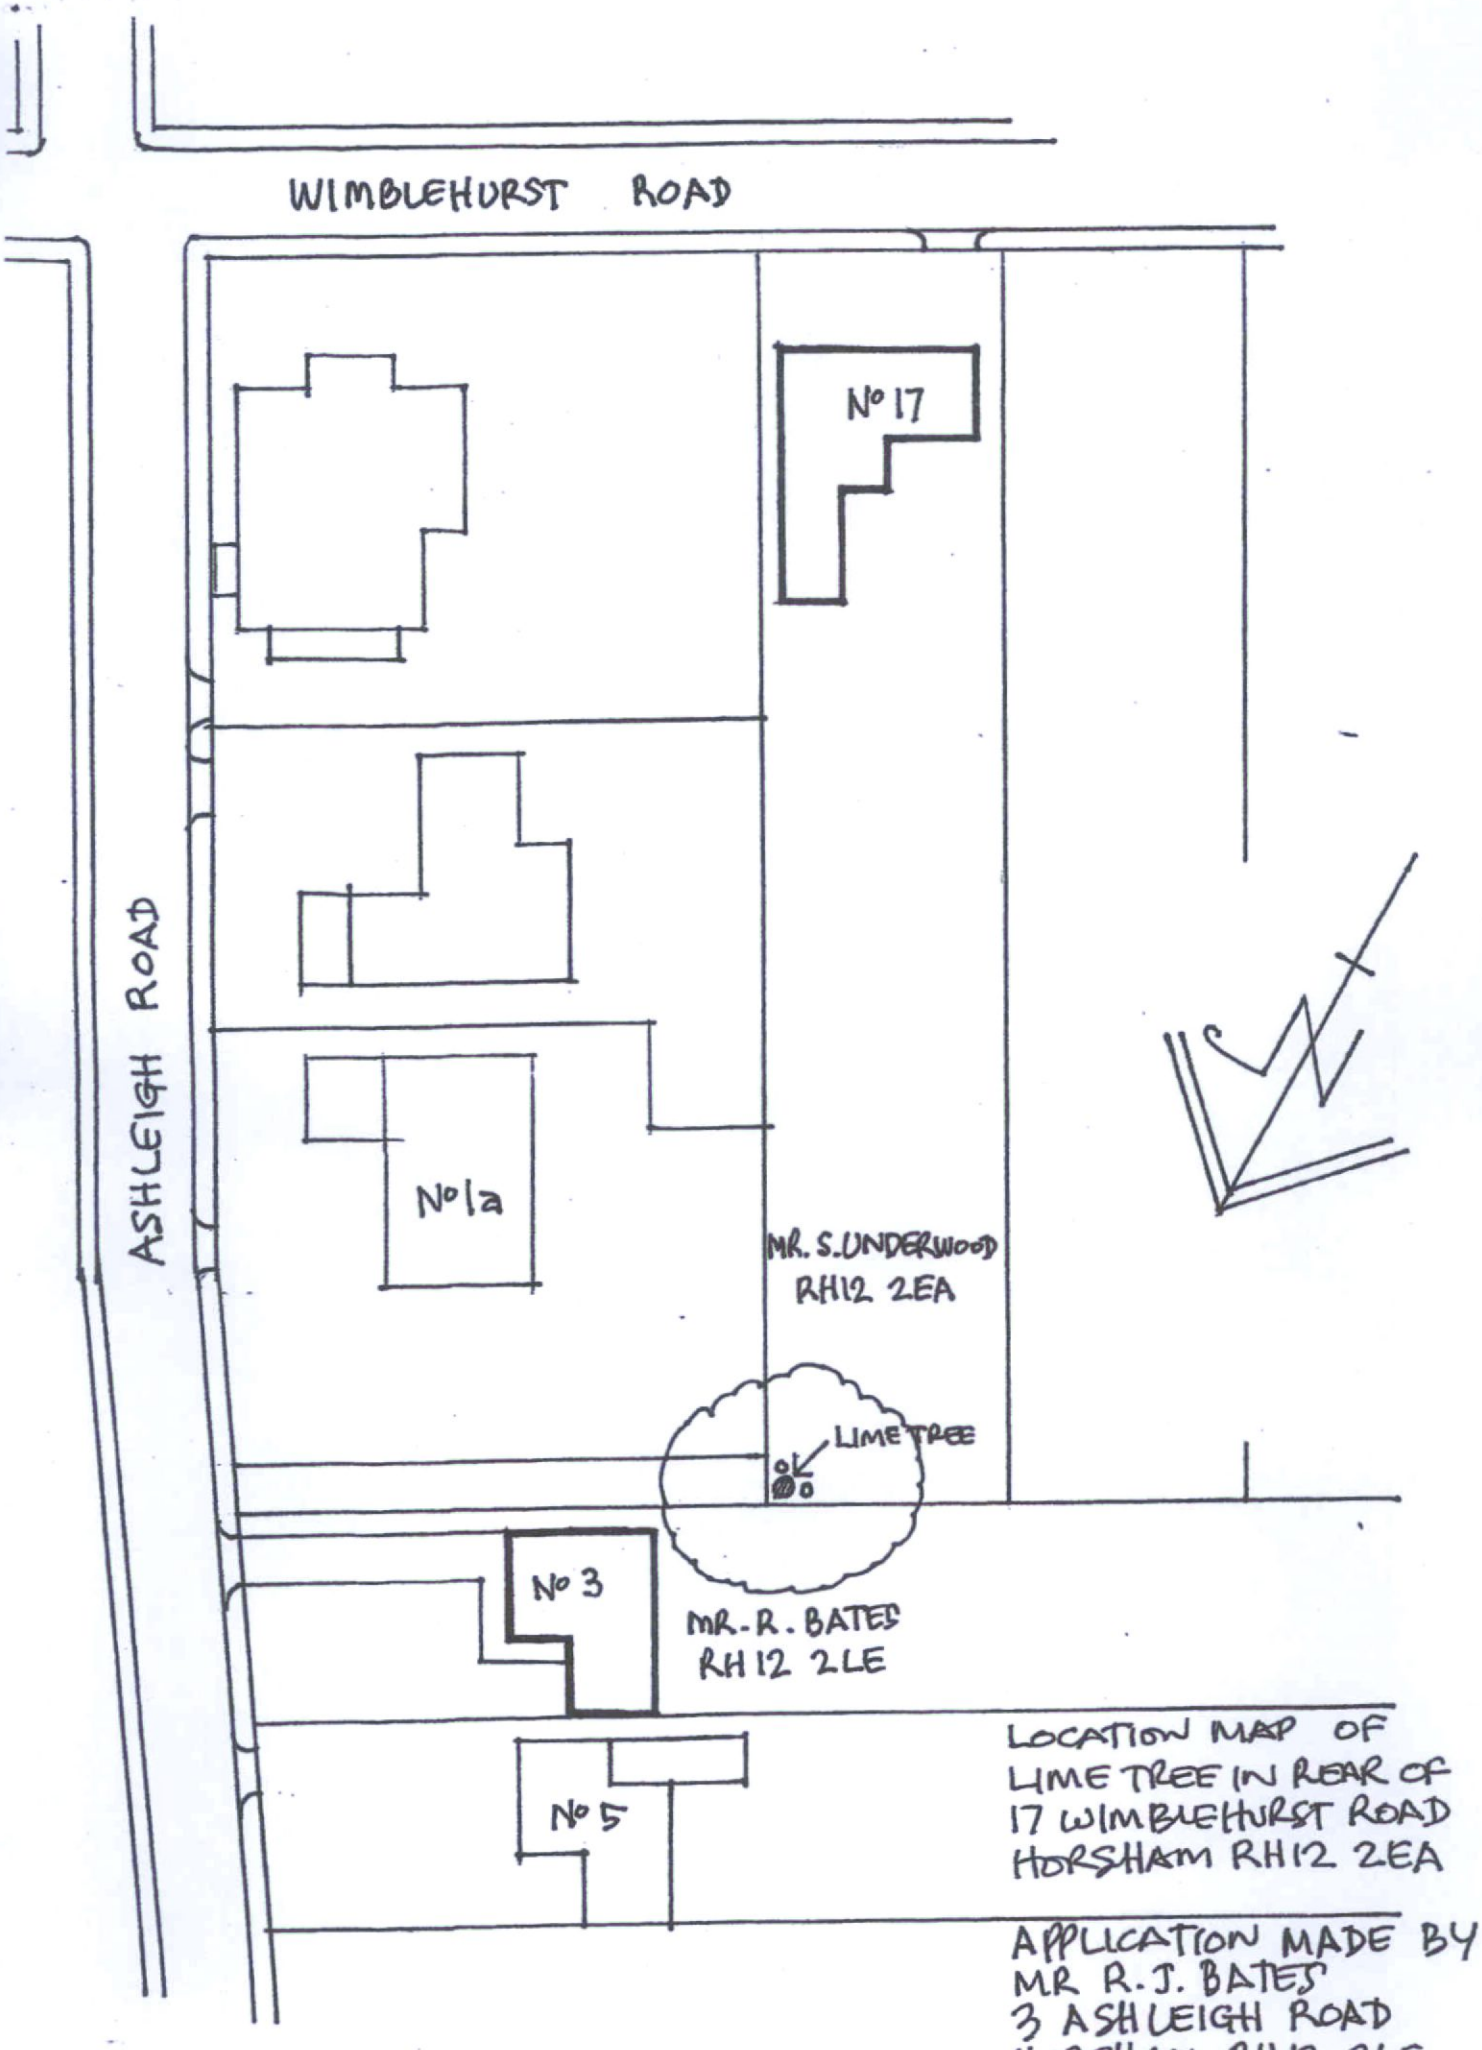


LOCATION MAP OF LIME TREE IN REAR OF 17 WIMBLEHURST ROAD HORSHAM RH12 2EA

APPLICATION MADE BY
MR R. J. BATES
3 ASHLEIGH ROAD
HORSHAM RH12 2LE.