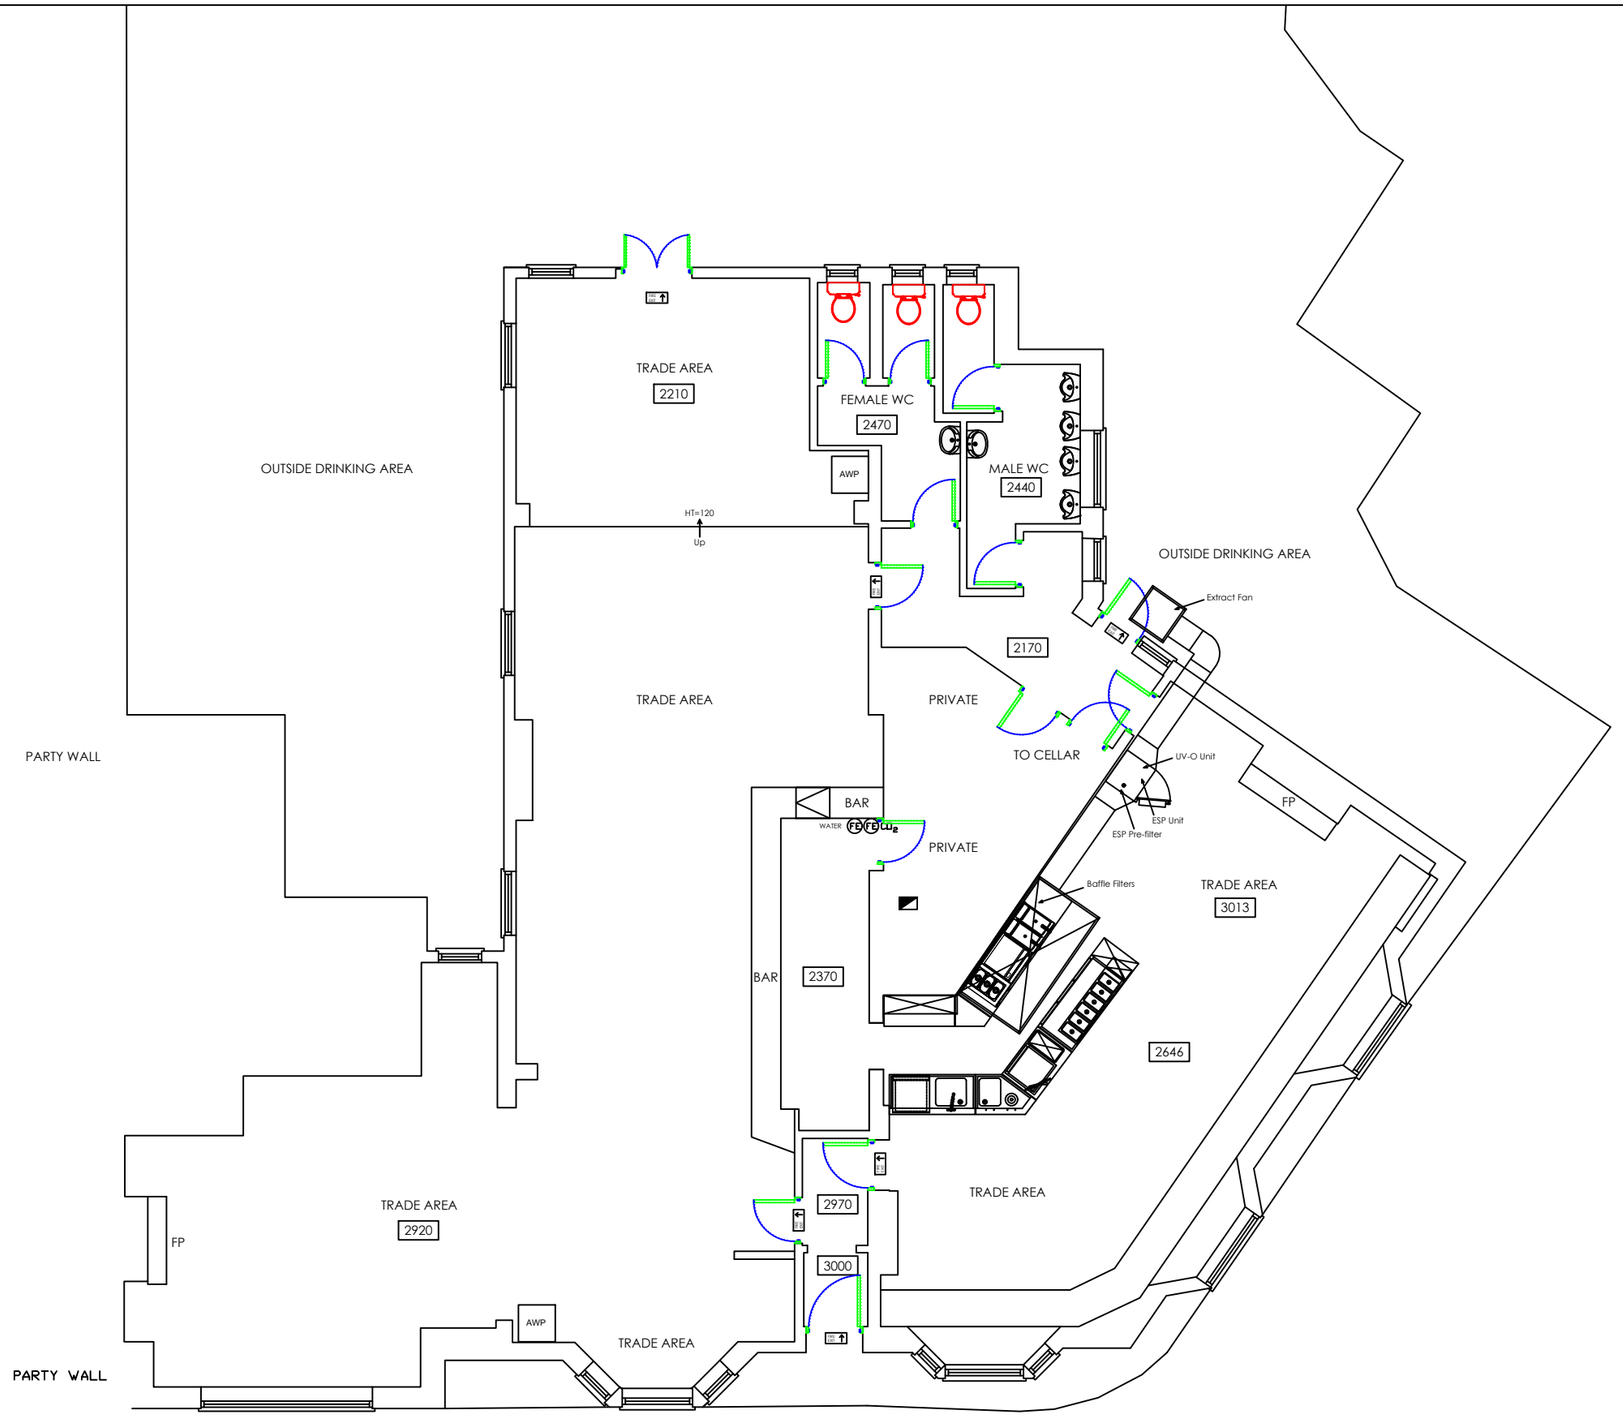



NOTES

Drawing dimension may not accurately reflect true size, dimensions must be checked on site and not scaled from this drawing.

# DO NOT SCALE

ALL DIMENSIONS TO BE CHECKED ON SITE

REVISION NOTES

| REV | DATE | REVISION |
|---|---|---|
| A | 15.07.25 | Amended to include odour control |
| | | |
| | | |
| | | |

Copyright 2025

**CESCO**

**The Catering Equipment Supply Co Ltd**

**135 Margate Road**
**Herne Bay, Kent. CT6 7AB**

**Tel: 01227 742999**

**Mobile: 07768 200424**
**Email: cescoltd@aol.com**
**Company No. 3109662**
**VAT No. 661 8291 21**
**www.cescolimited.co.uk**

GENERAL NOTES

1. Electrical contractor to supply & fix all sockets outlets, plugs, starters, isolators & main fuses.
2. General contractors to provide suitable isolating cocks for gas & water risers, each appliance to be locally valved for maintenance.
3. General contractors to provide all waste traps. The appropriate stop valve/isolators to be positioned in accordance to this drawing. (If required, cut off solenoid by others)
4. Plumbing contractor to check incoming water supplies, drainage & gas pipe supplies to ensure pipes are able to cope with the kitchen equipment.
5. Water softener required for dishwasher / glasswasher & steamers if hardness exceeds 7 degrees Clarke.

SERVICE SYMBOLS.

- electrical connection.
- electrical isolator
- switch socket outlet
- switched spur
- gas connection
- hot water connection
- cold water connection
- waste outlet
- postmix python
- refrigeration line
- steam connection
- holes through floor slab

CLIENT

Stonegate Plc

TITLE

The Bedford
6 Station Road, Horsham, Surrey,
RH13 5EY

PROPOSED EXTRACTION LAYOUT

| SCALE | PAPER SIZE |
|---|---|
| 1:100 @ A3 | A3 |
| DATE | DRAWN BY |
| 15 - 07 - 2025 | BH |

DRAWING NUMBER

24 - 342 D3 Rev. A