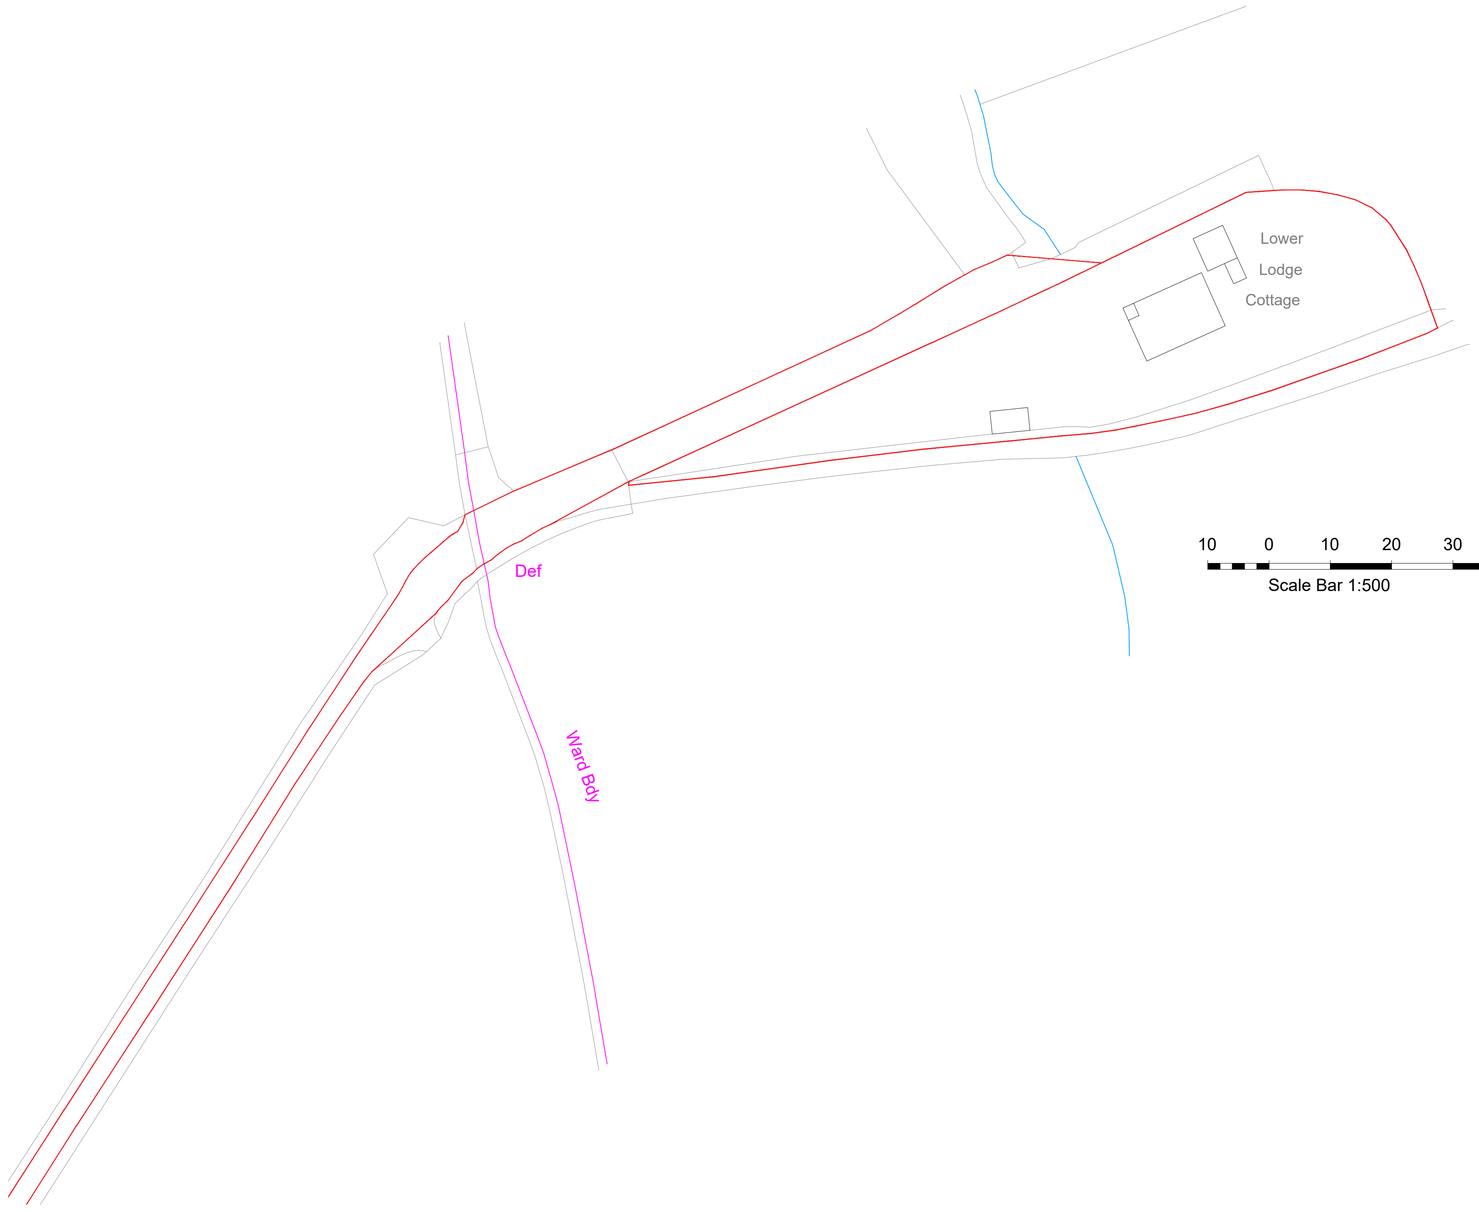

Block Plan 1:500

NOTES

- DO NOT SCALE OFF THIS DRAWING EXCEPT FOR PLANNING PURPOSES
- CHECK ALL DIMENSIONS ON SITE BEFORE ANY WORK IS COMMENCED
- ALL GOODS MATERIALS AND WORKMANSHIP MUST CONFORM WITH CURRENT BUILDING REGULATIONS, BRITISH STANDARDS AND CODES OF PRACTICE
- COPYRIGHT OF THIS DRAWING IS RETAINED BY THE ARCHITECT AND IT MUST NOT BE REPRODUCED WITHOUT WRITTEN CONSENT

REV	DATE	BY	AMENDMENT

folkes architects
The Old Forge
6 Church Street
Storrington
West Sussex
RH20 4LA
t. 01903 868629
info@folkesarchitects.co.uk

CLIENT
Mr & Mrs Wrightman

JOB TITLE
Lower Lodge Cottage
The Haven
Billingshurst
RH14 9BE

DRAWING TITLE
Block Plan
PLANNING ISSUE

DATE	SCALE	DRAWN BY	CHECKED BY
MAY '25	Shown on A1	HG	MF

JOB NO.	DRAWING NO.	REVISION
25037	1.04	