THE ELMS, BINES ROAD, PARTRIDGE GREEN, HORSHAM, RH13 8EQ

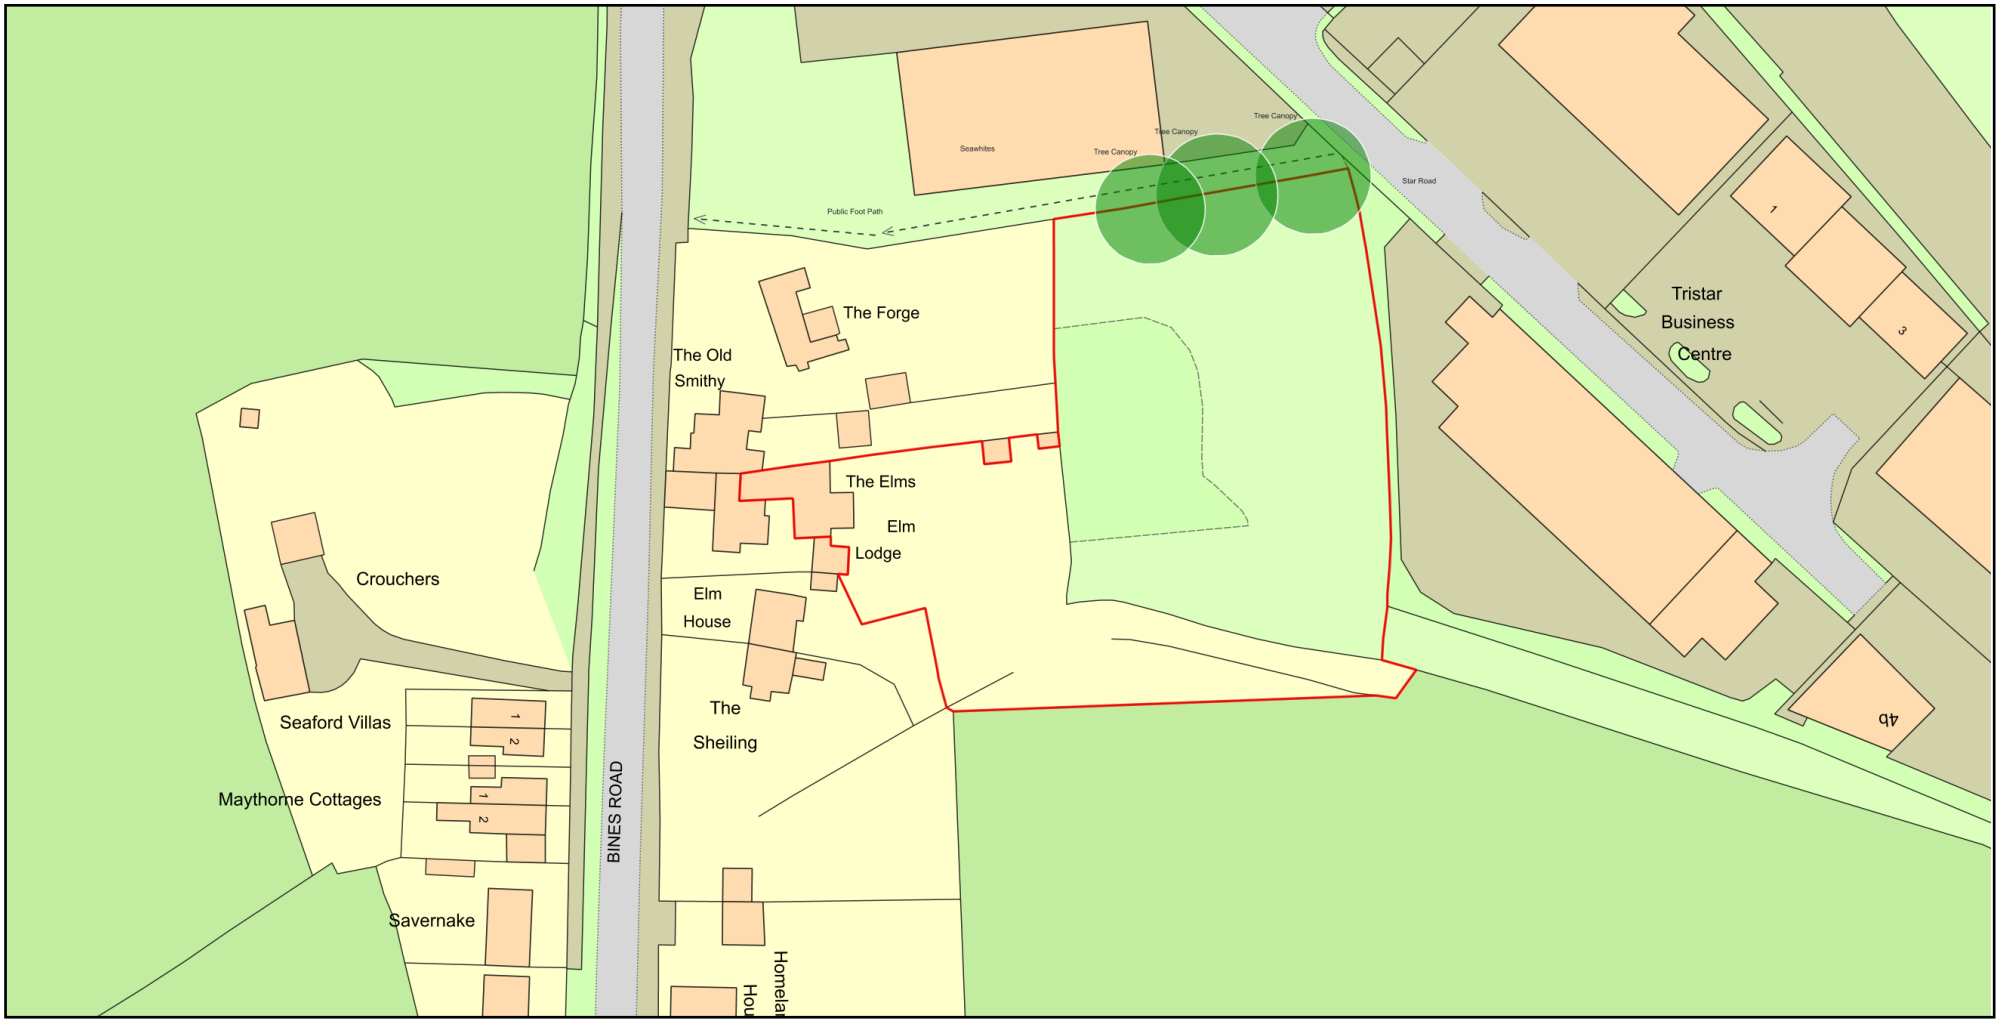

ReQuestaPlan

Plan Produced for: Planning Applications Englan

Date Produced: 20 May 2025

Plan Reference Number: TQRQM25140172021715

Scale: 1:1250 @ A4

© Crown copyright and database rights 2025 OS 100042766