Planning application DC/26/0618 - Amber Wood

BLOCK/SITE PLAN

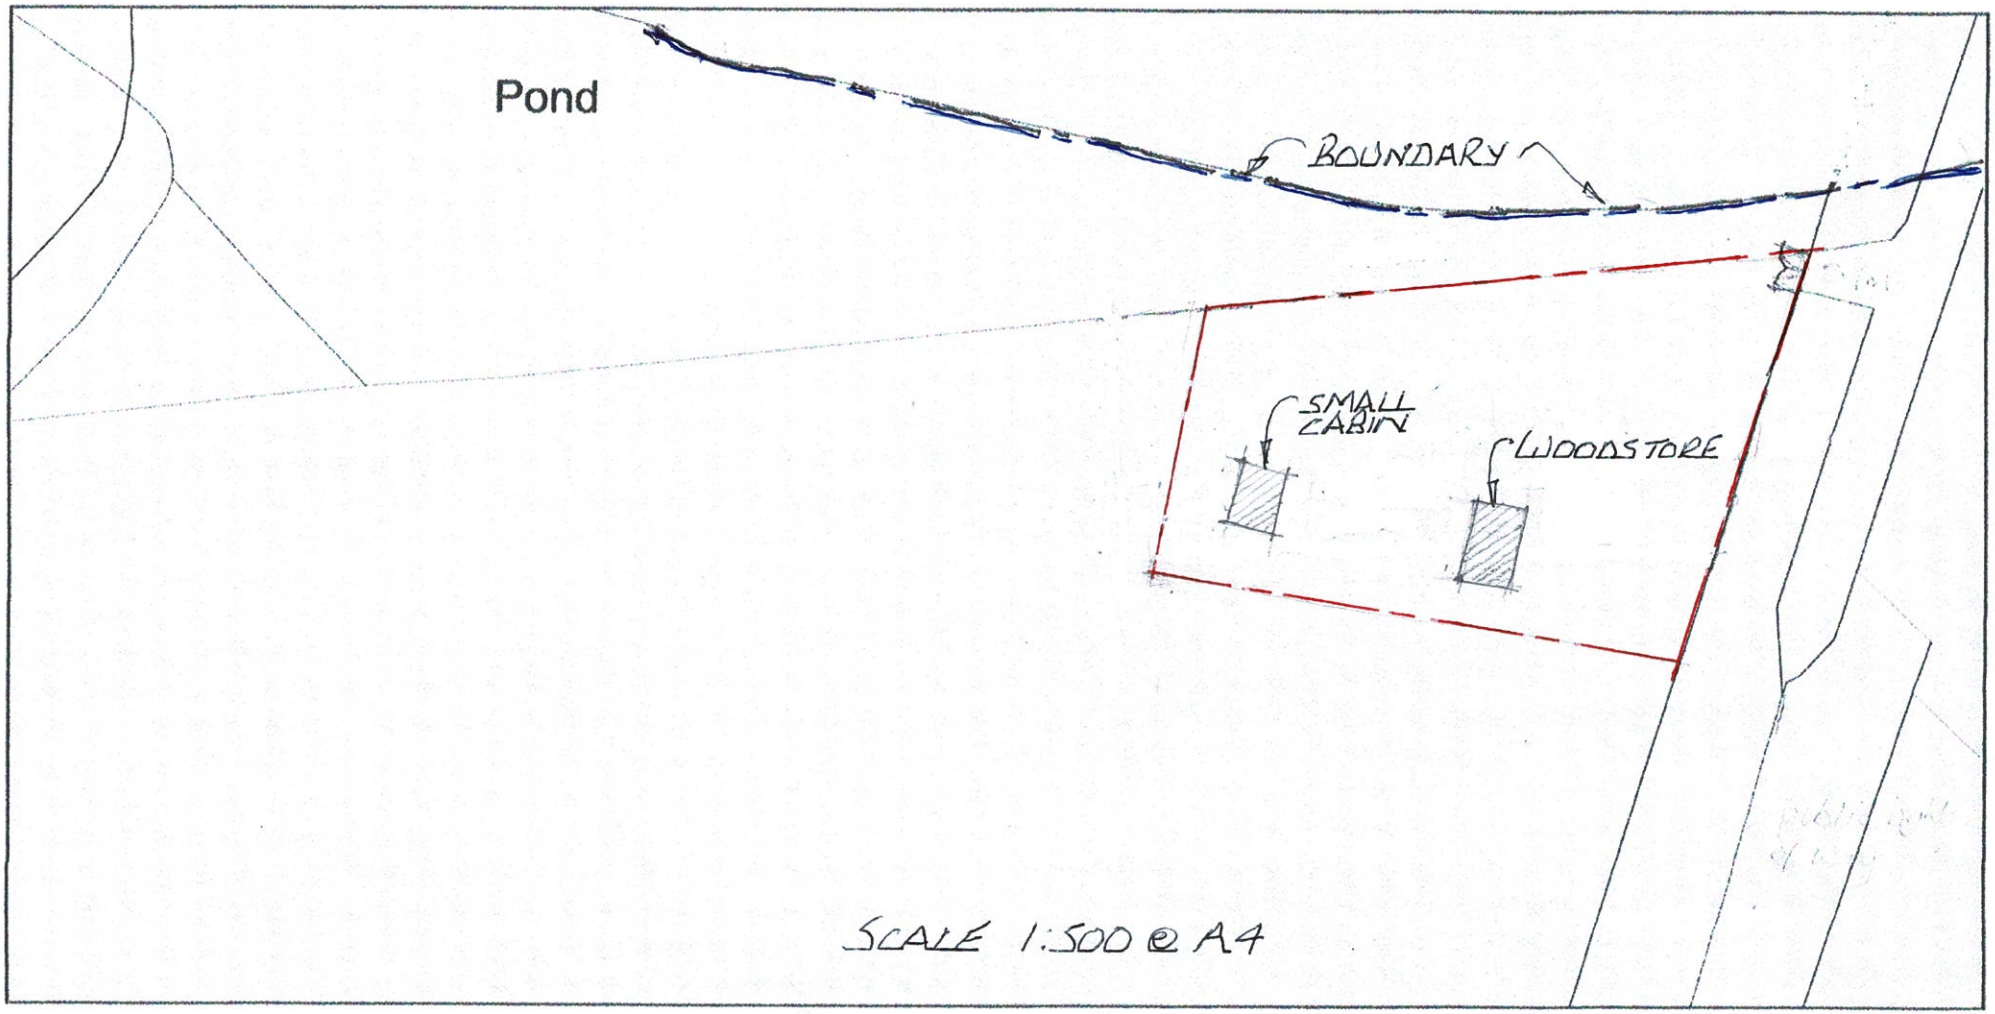

0 20
Metres

N

ReQuestaPlan

Plan Produced for: Horsham planning

Date Produced: 29 Jul 2026

Plan Reference Number: TQRQM26210232230496

Scale: 1:500 @ A4

© Crown copyright and database rights 2025 OS 100042766