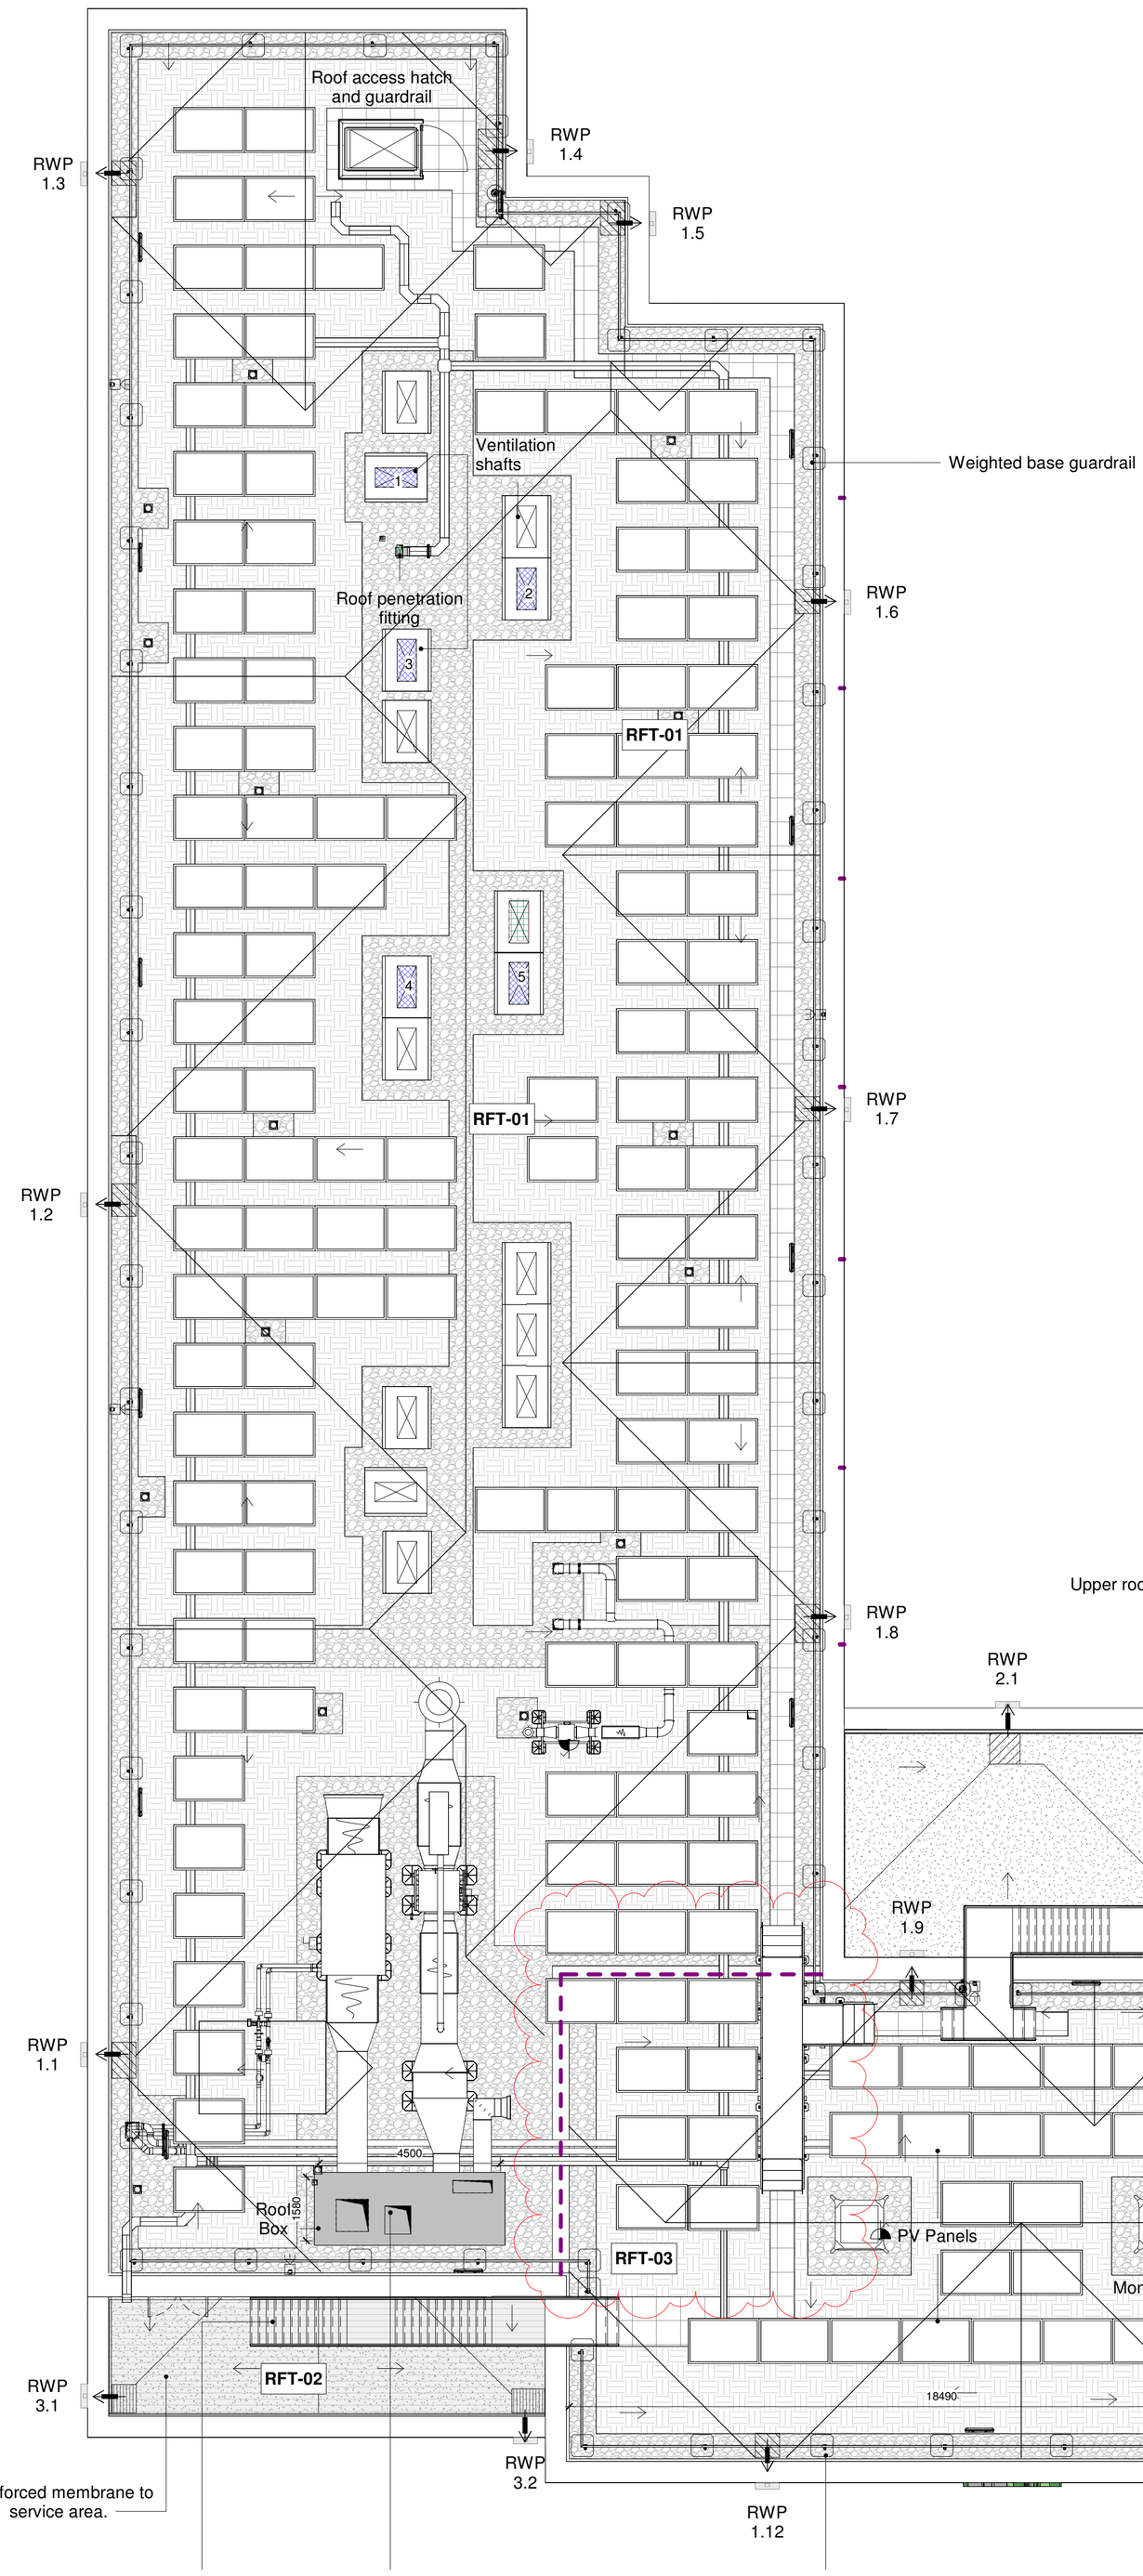

N

CDM 2015 Health & Safety Information

This information relates only to 'Significant Hazards' identified on this drawing and is to be read in conjunction with the Designer's Hazard Register.

Roof Finishes Key

- Ballast stone — Ss_30_40_41/460
- Green roof — RFT01 + RFT03
- Paving slabs — Ss_30_40_41/465
- Bitumen warm roof — RFT02
- Reinforced warm roof — Ss_30_40_31/385
- Movement joint
- Fall (1:40 designed fall to achieve 1:80 installed)

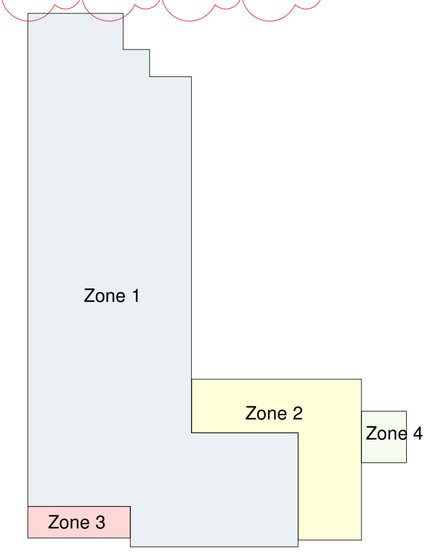

Rainwater Calculation Zone Key

- Zone 1 - Main Roof — 12 RWP outlets
- Zone 2 - Plant Roof — 4 RWP outlets
- Zone 3 - Access Roof — 2 RWP outlets
- Zone 4 - Lobby Roof — 1 RWP outlets

Note:

Refer to BS EN 12056 ref. B261864 30/09/26 by Bauder.

Bib tap to MEP details

© ECE Architecture Limited. No dimensions to be scaled from drawing except for the purposes of Planning Applications. The contractor should check all dimensions on site. It is the contractor's responsibility to ensure compliance with Building Regulations.

Client Name
Morgan Sindall Group

Job Title
Greenway Junior School

Drawing Title
General Arrangement Floor Plan - Roof

Drawn	Checked	Date
NY	DM	14/11/2025

Project	Originator	Zone	Level	Type	Disc.	Drg. No.	Rev
SRP1029	ECE	01	RF	D	A	0102_P17	

Status: FOR INFORMATION EXCHANGE 4

Scale: 1:100 @ A1 / 1:200 @ A3

meters 2 4 6 8 10

Rev	Date	Revision Details	Dr	Ch
P17	16.10.26	Drawing number changed and updated to TA comments	NY	DM
P16	18.09.26	Roof Type update	NW	DM
P15	17.09.26	Roof box number reduced	NY	DM

ECE Architecture

E hello@ecearchitecture.com
W ecearchitecture.com

Creativity. Quality. Commerciality.
Reimagine what's possible.

Revit Plot Date: 15/10/2026 16:30:07