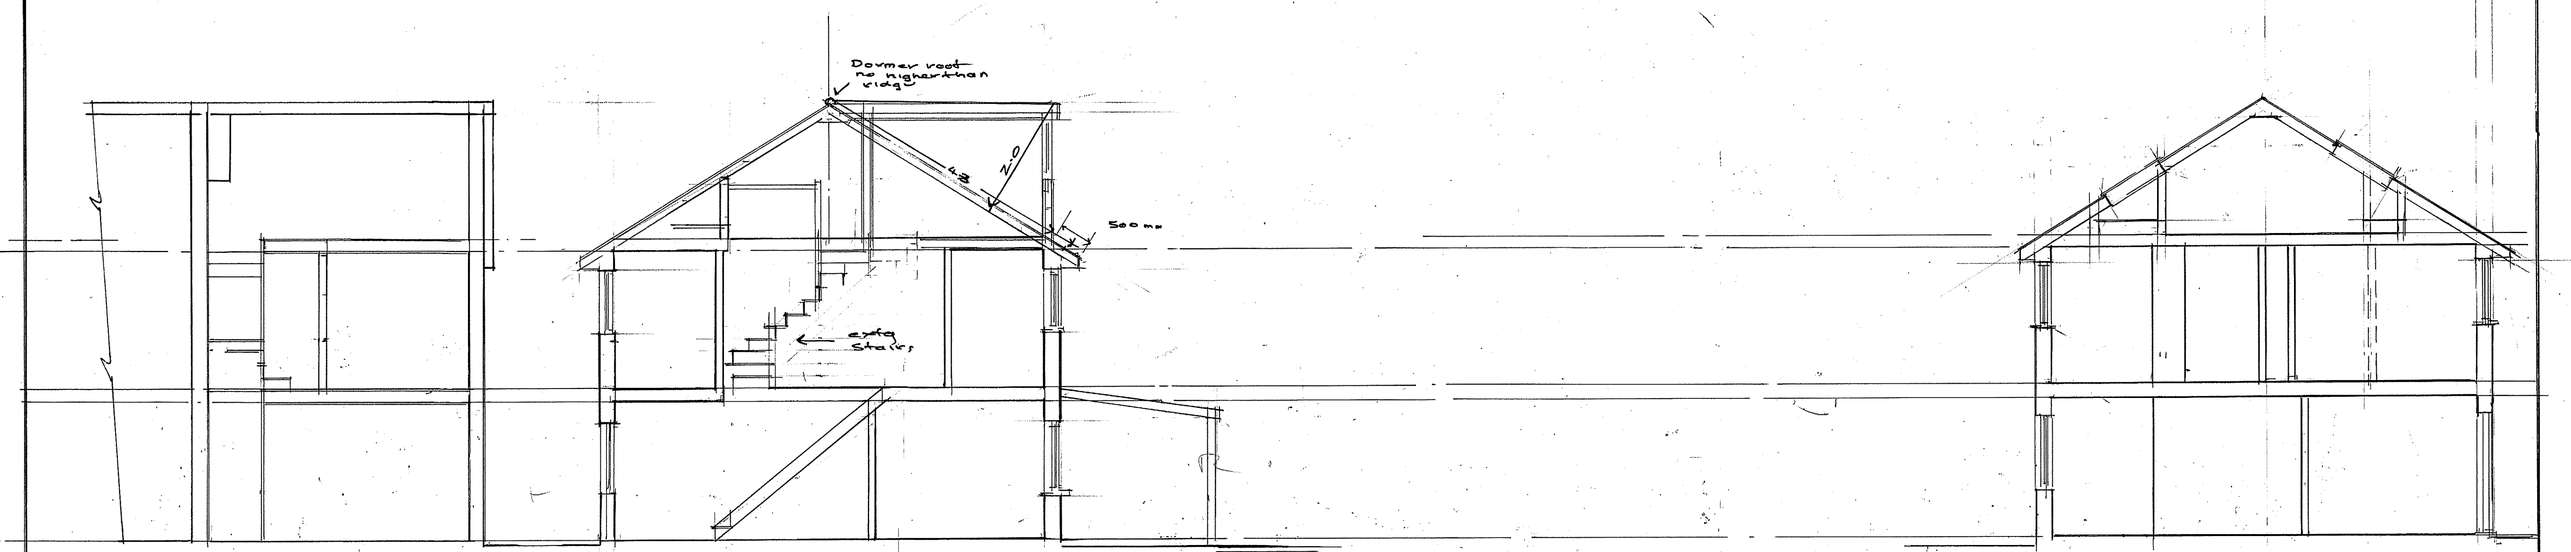

SECTION A–A

SECTION B–B

SECT C–C (as Existing)

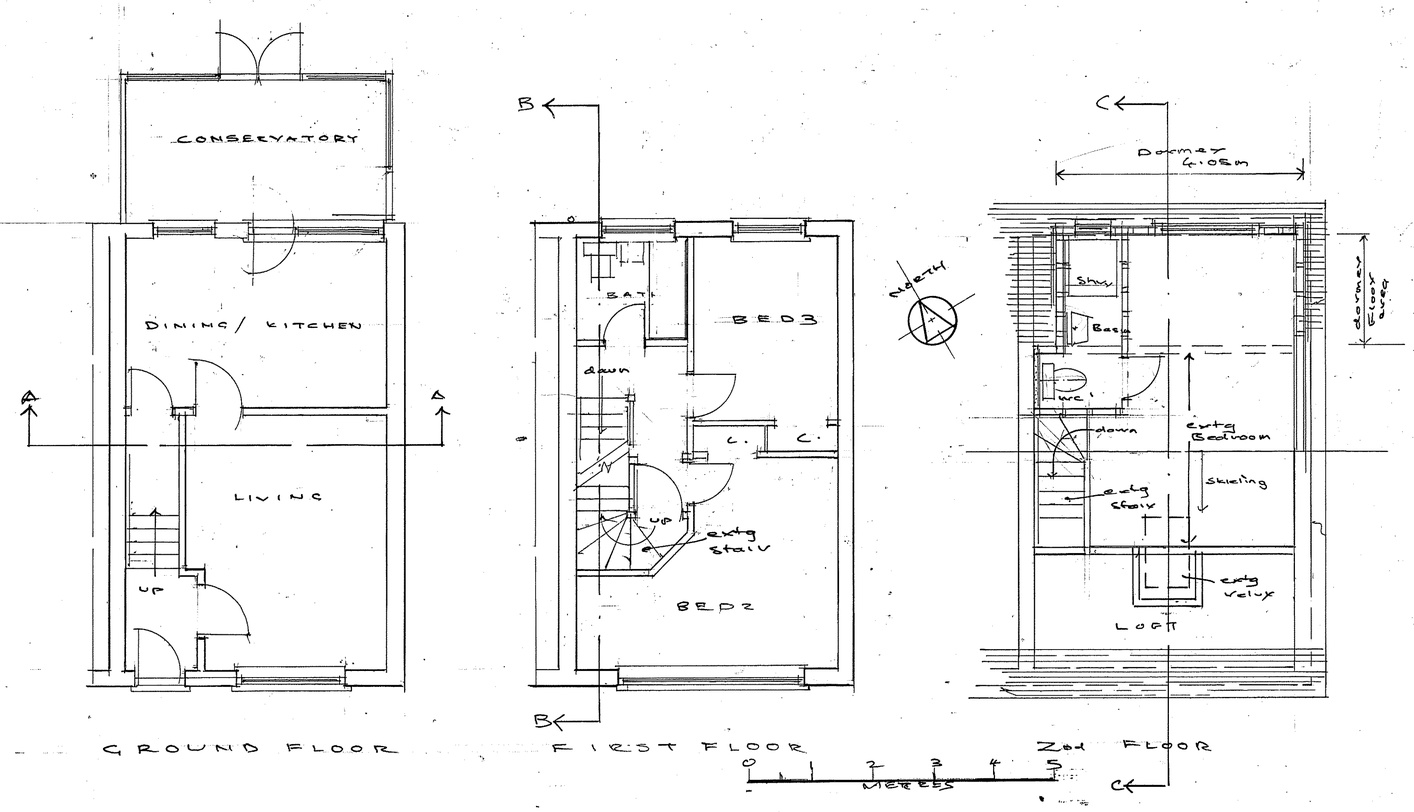

GROUND FLOOR

FIRST FLOOR

2nd FLOOR

Floor plans as propsed

PROJECT:
Extension

52 School Road
Upper Beeding
West Sussex
BN44 3HQ

CLIENTS; Mr and Mrs Cruise

PHILIP J CLAY
ARCHITECTURAL DESIGN
TELEPHONE -01903 815889

Scale and Plan size	DWG NO	P. J. Clay
1:50 at A1	2361 - 1	Sept 2026