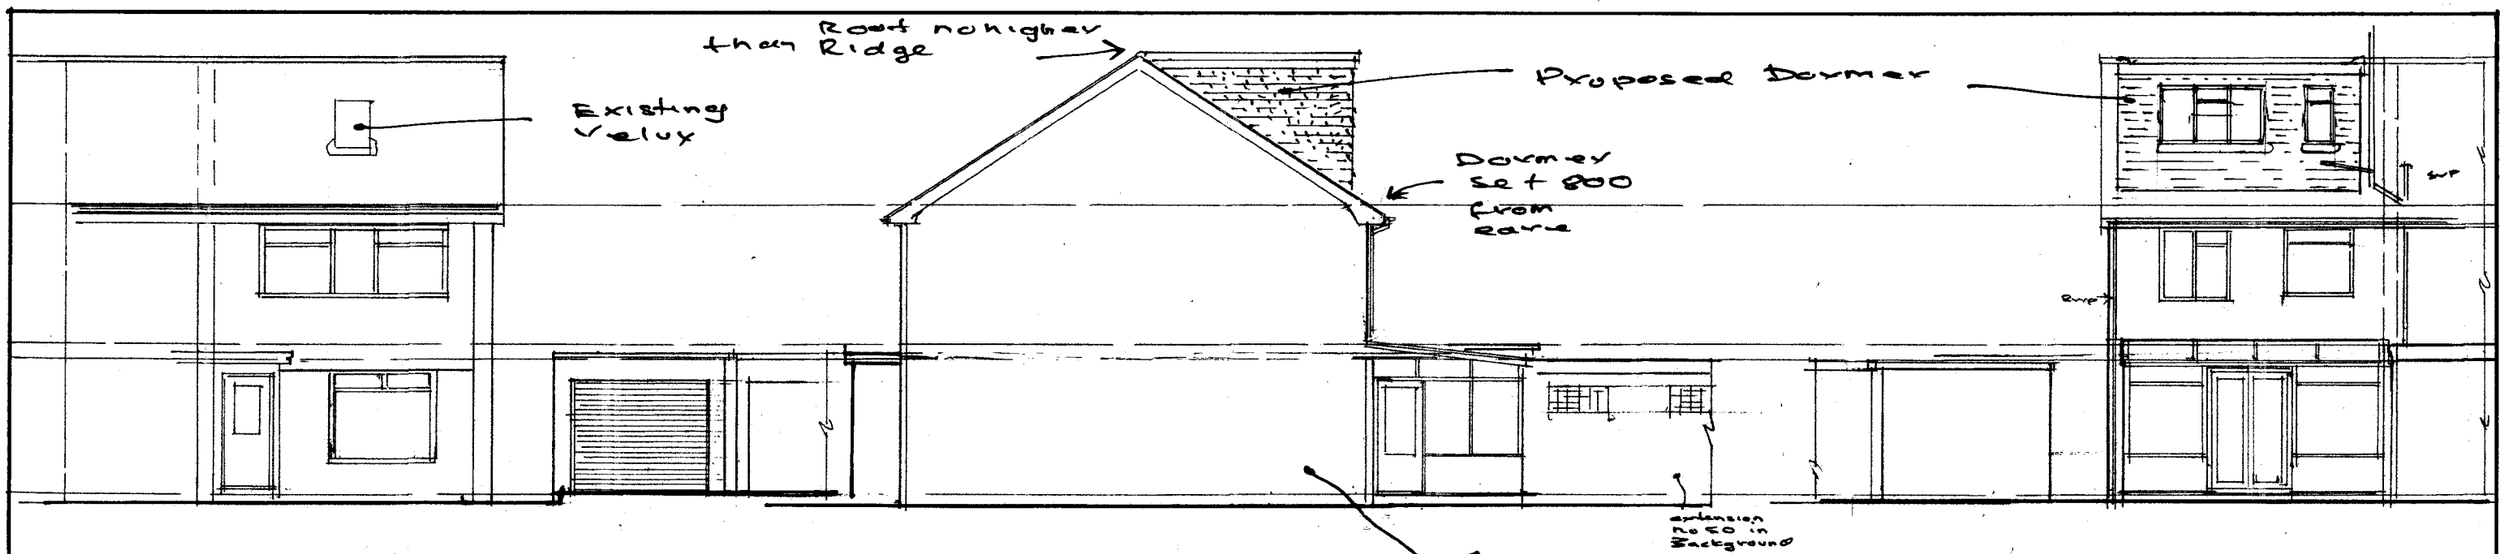

FRONT ELEVATION (east)

SIDE Elt (north)

REAR ELEVATION (west)

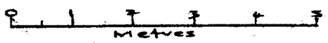

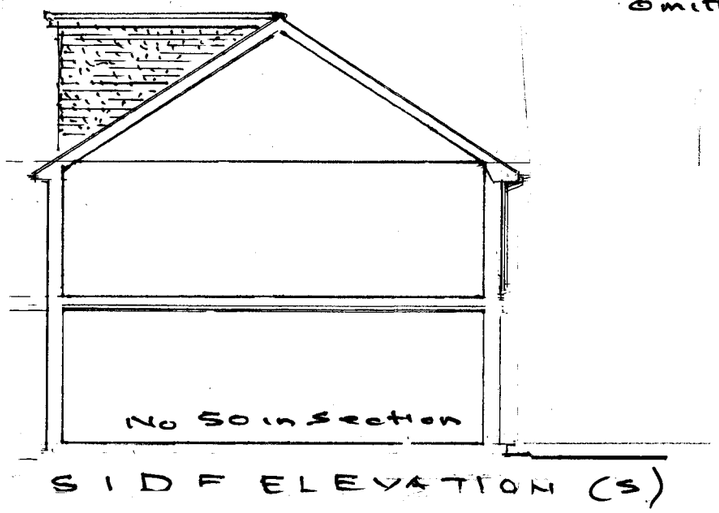

SIDE ELEVATION (S)

Elevations as Proposed			
PROJECT: **Dormer to existing loft room** **52 School Road** **Upper Beeding** **West Sussex BN44 3HQ**	PHILIP J CLAY ARCHITECTURAL DESIGN **TELEPHONE -01903 815889**		
CLIENTS **Mr and Mrs Cruise**	**Scale and Plan size** **1:100 at A3**	**DWG NO** **2361 - 4**	**P. J. Clay** **July 2026**