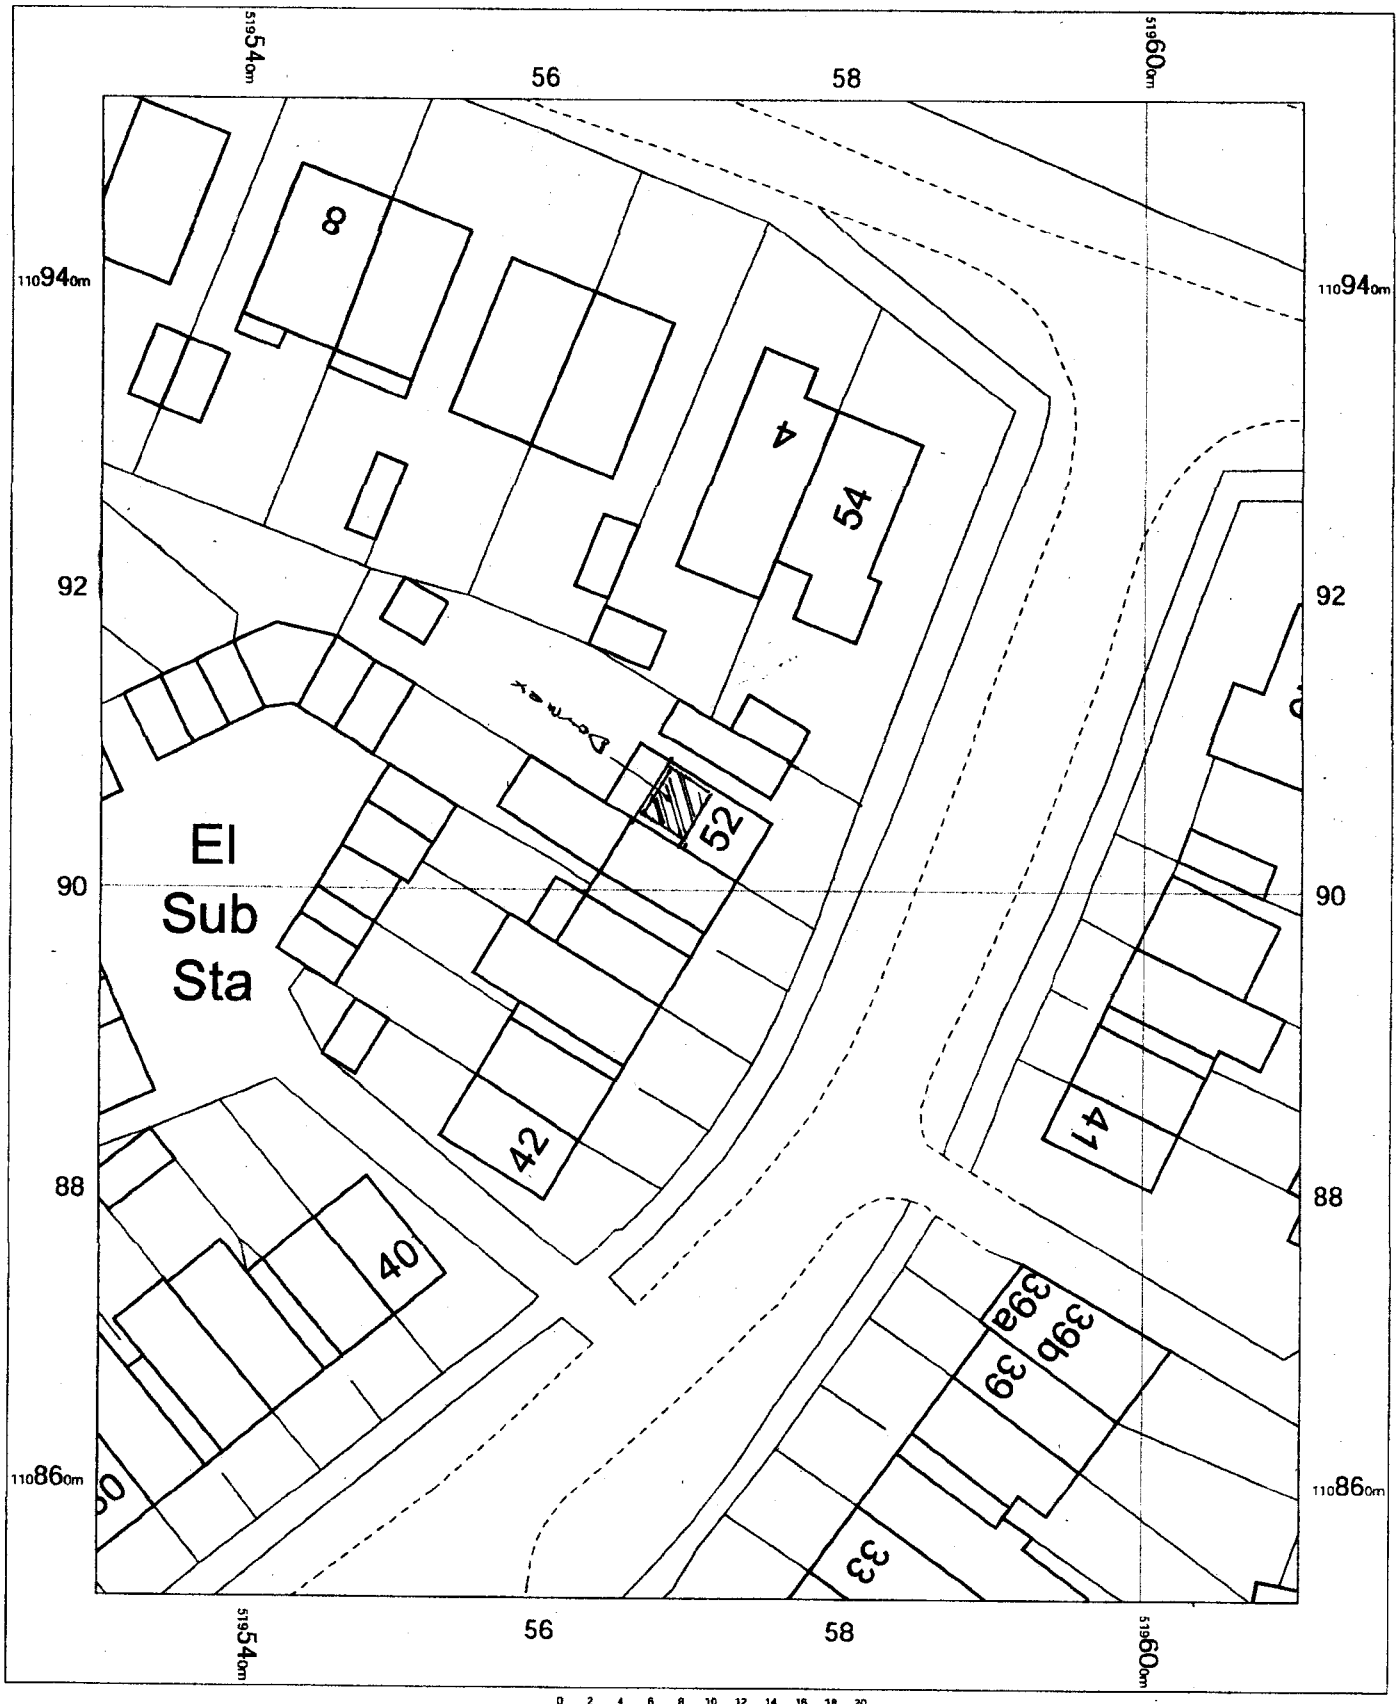

BLOCK PLAN

52 School Road
Upper Beeding
Steyning
West Sussex
BN44 3HY

2361 – 4

OS MasterMap 1250/2500/10000 scale
Monday, May 12, 2025, ID: MDP-01221894
www.mapdataportal.co.uk

1:500 scale print at A4, Centre: 519570 E, 110903 N

©Crown Copyright Ordnance Survey. Licence no. 100019980

N

MAPS@ Aworth
SURVEY CONSULTANTS