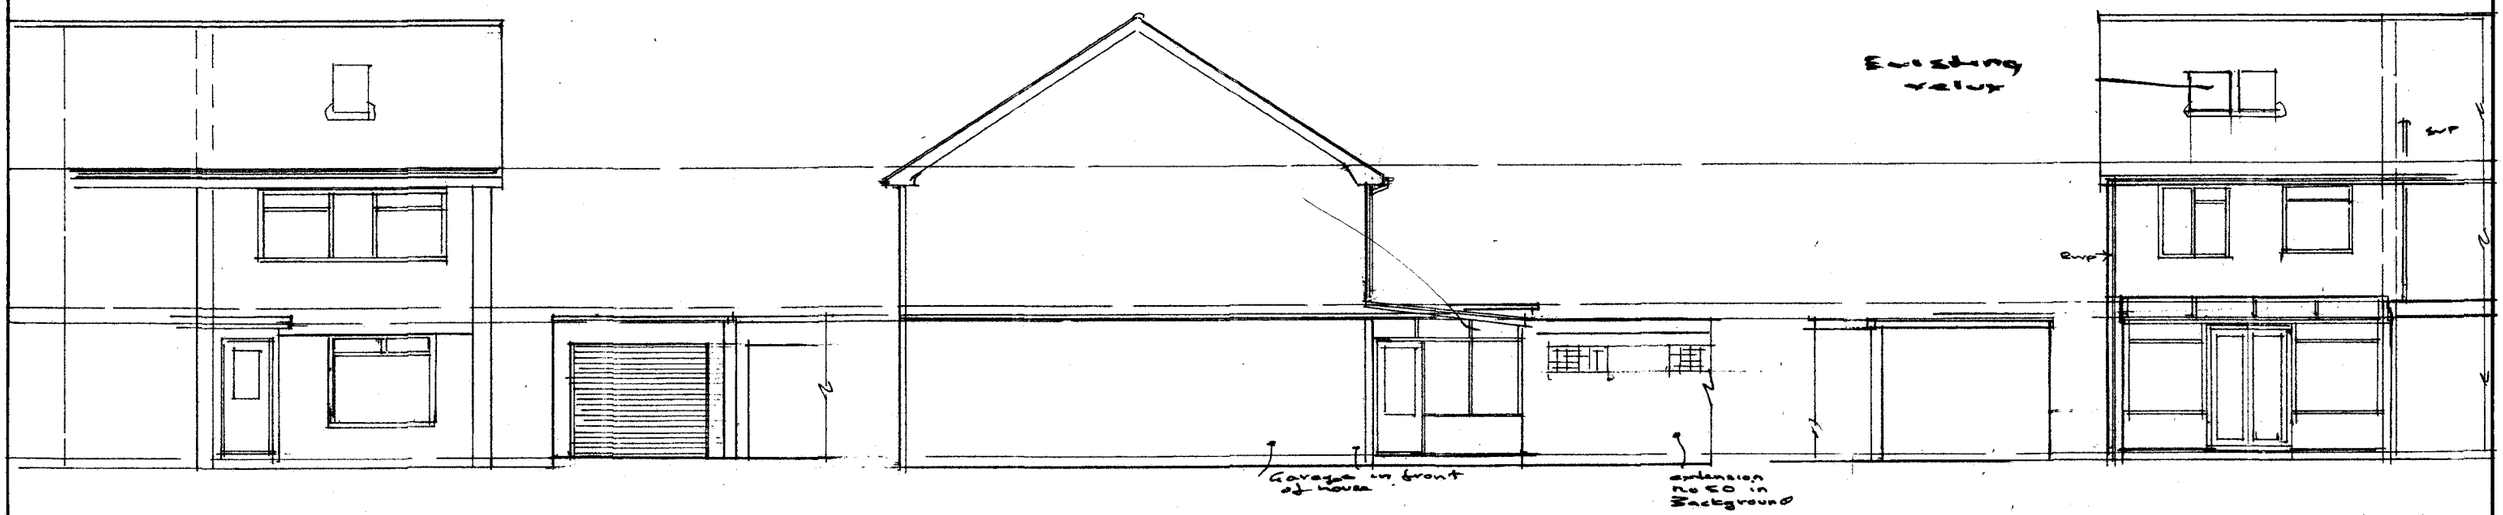

FRONT ELEVATION (east)

SIDE Elt (north)

REAR ELEVATION (west)

Metres

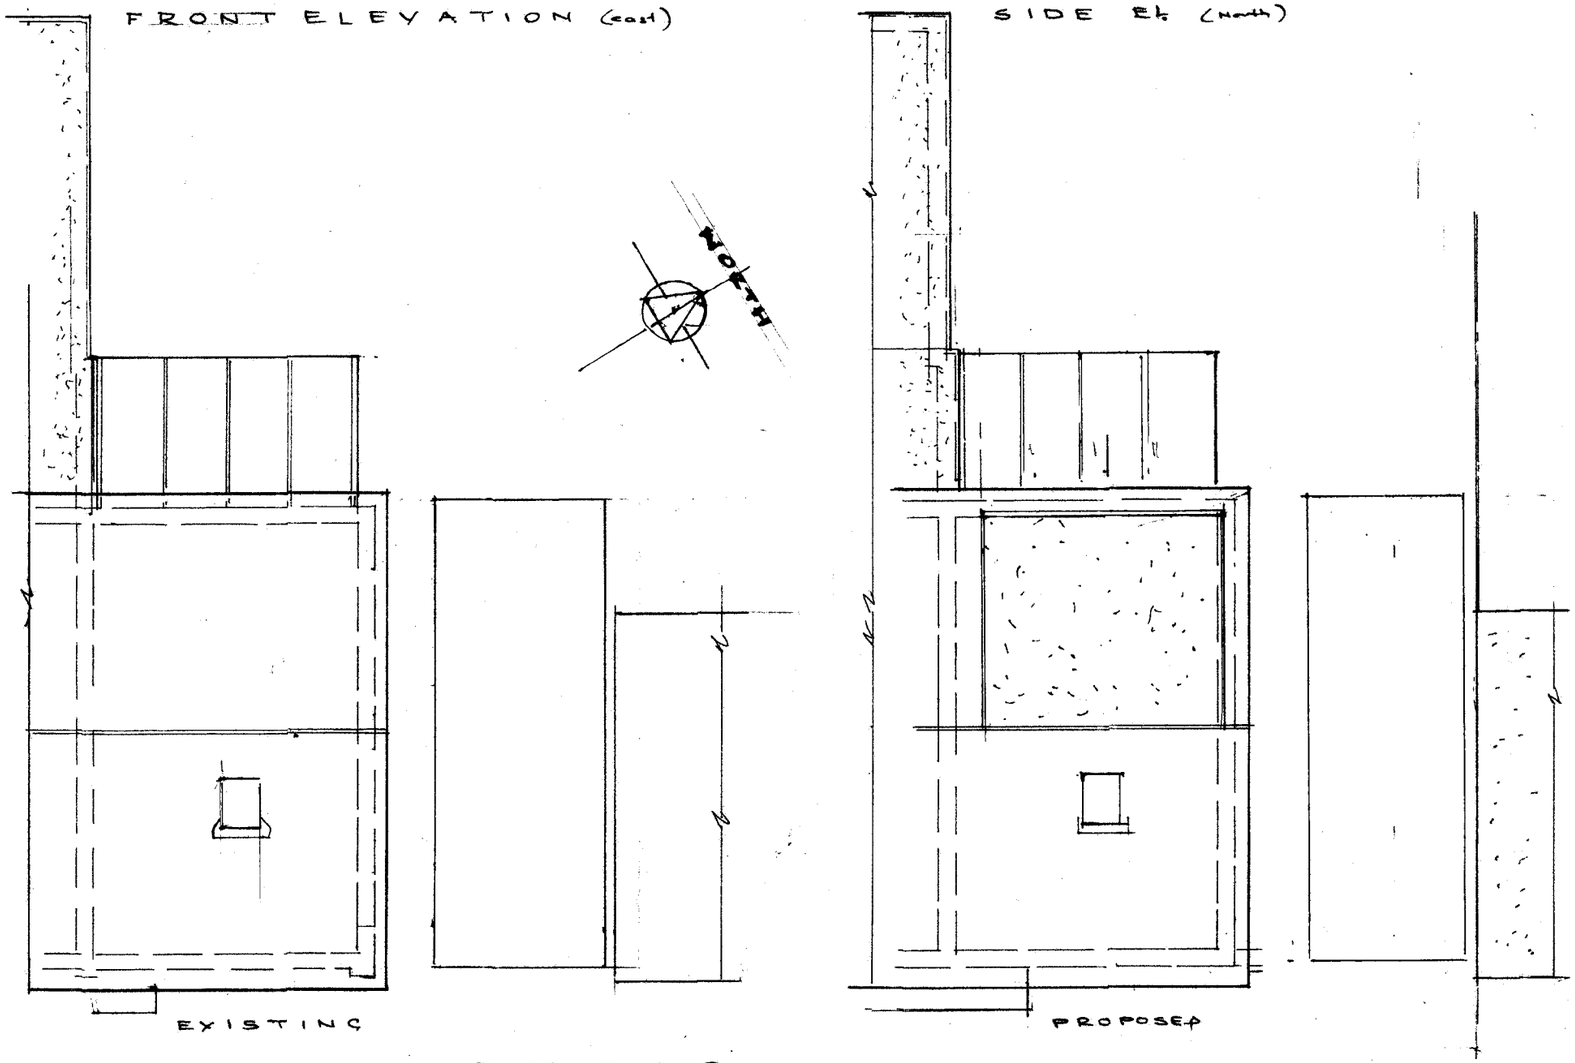

ROOF PLANS

Elevations as Existing
Roof Plans

PROJECT:

52 School Road

Upper Beeding

West Sussex BN44 3HQ

PHILIP J CLAY
ARCHITECTURAL DESIGN

TELEPHONE -01903 815889

CLIENTS
Mr and Mrs Cruise

Scale and Plan size	DWG NO	P. J. Clay
1:100 at A3	2361 - 3	July 206